FORM No. 1.

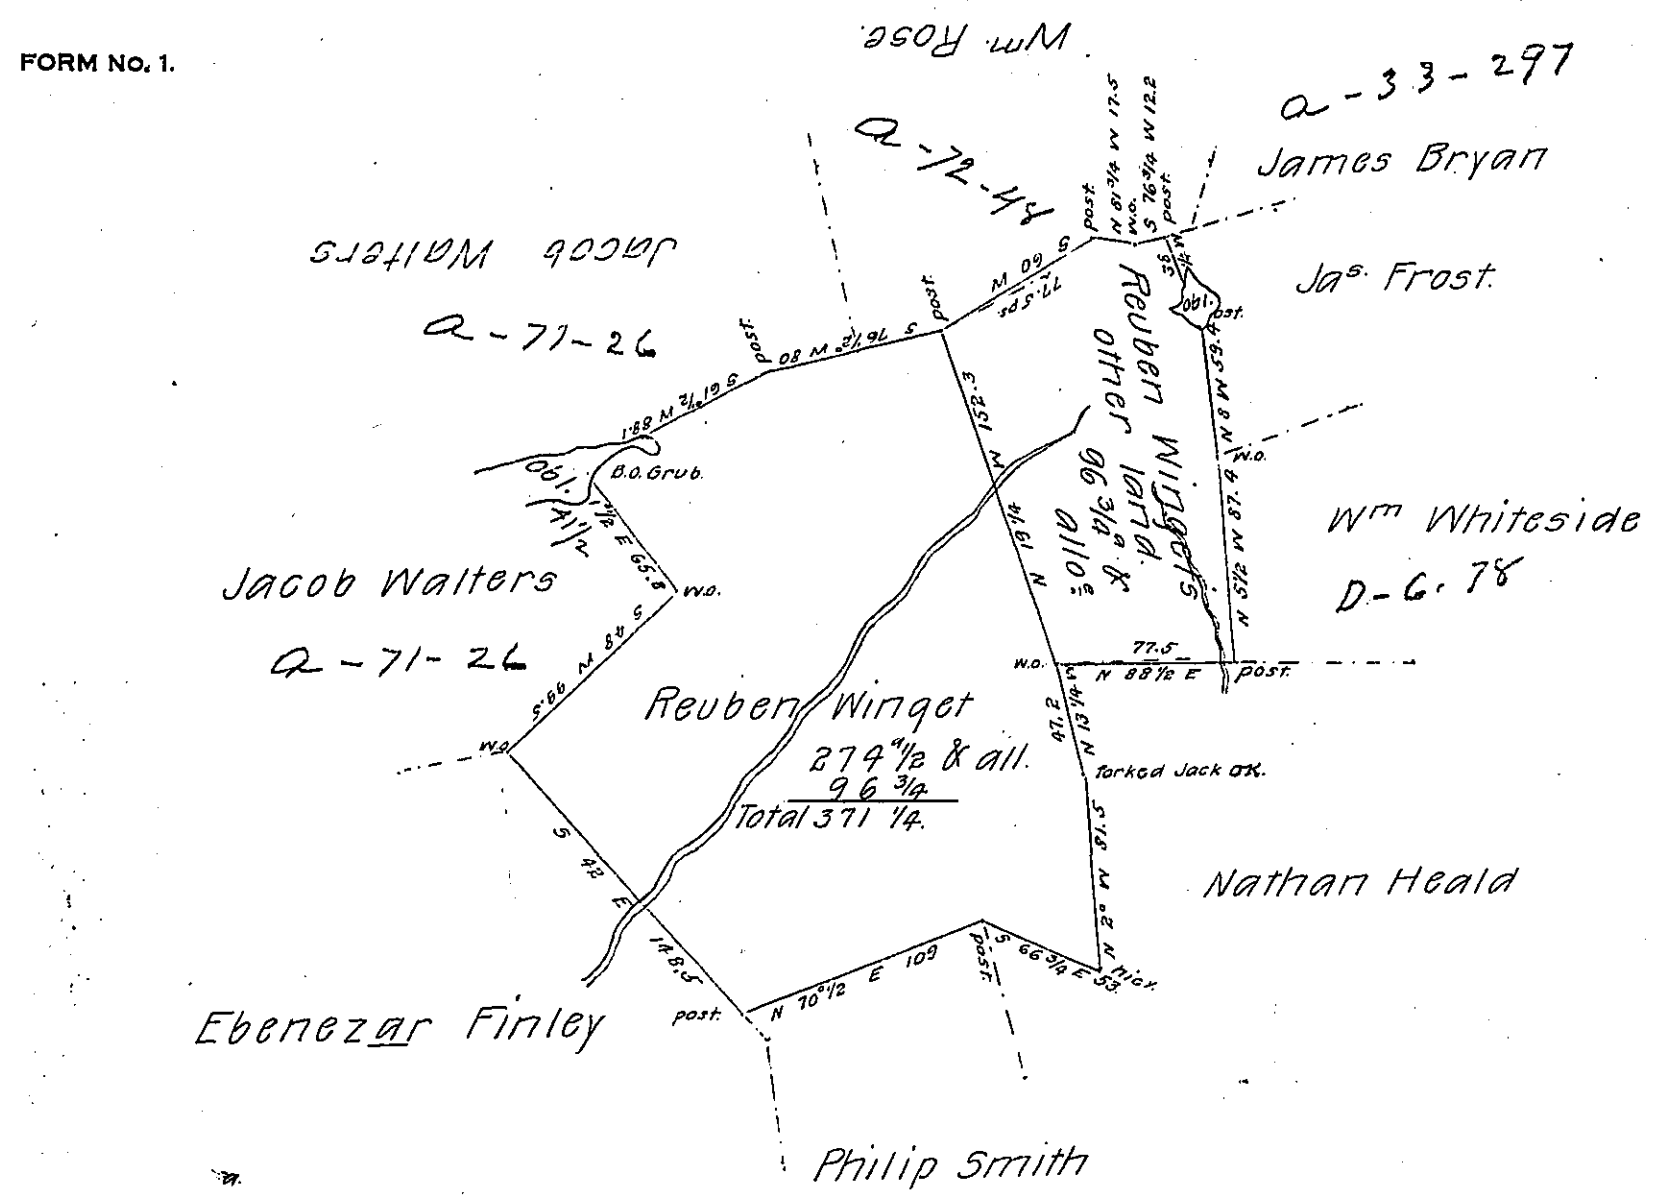

96 3/4 on Wt 20 Feb. 1786
274 1/2 on dº 12th Feb. 1790
Total 371 1/4

Situate on the Waters of Dunlaps Creek in Manallin township Fayette County & surveyed the 24th day of June 1790. In pursuance of a warrant Dated the 12th day of February 1790.

P— Alexander MClean Deputy.

To Daniel Brodhead Esquire

Surveyor Generale

IN TESTIMONY that the above is a copy of the original remaining on file in the Department of Internal Affairs of Pennsylvania, made comformably to an Act of Assembly approved the 16th day of February 1833, I have hereunto set my hand and caused the Seal of said Department to be affixed at Harrisburg, this twenty-first day of May 1907.

Henry Houck

Secretary of Internal Affairs.