FORM No. 1.

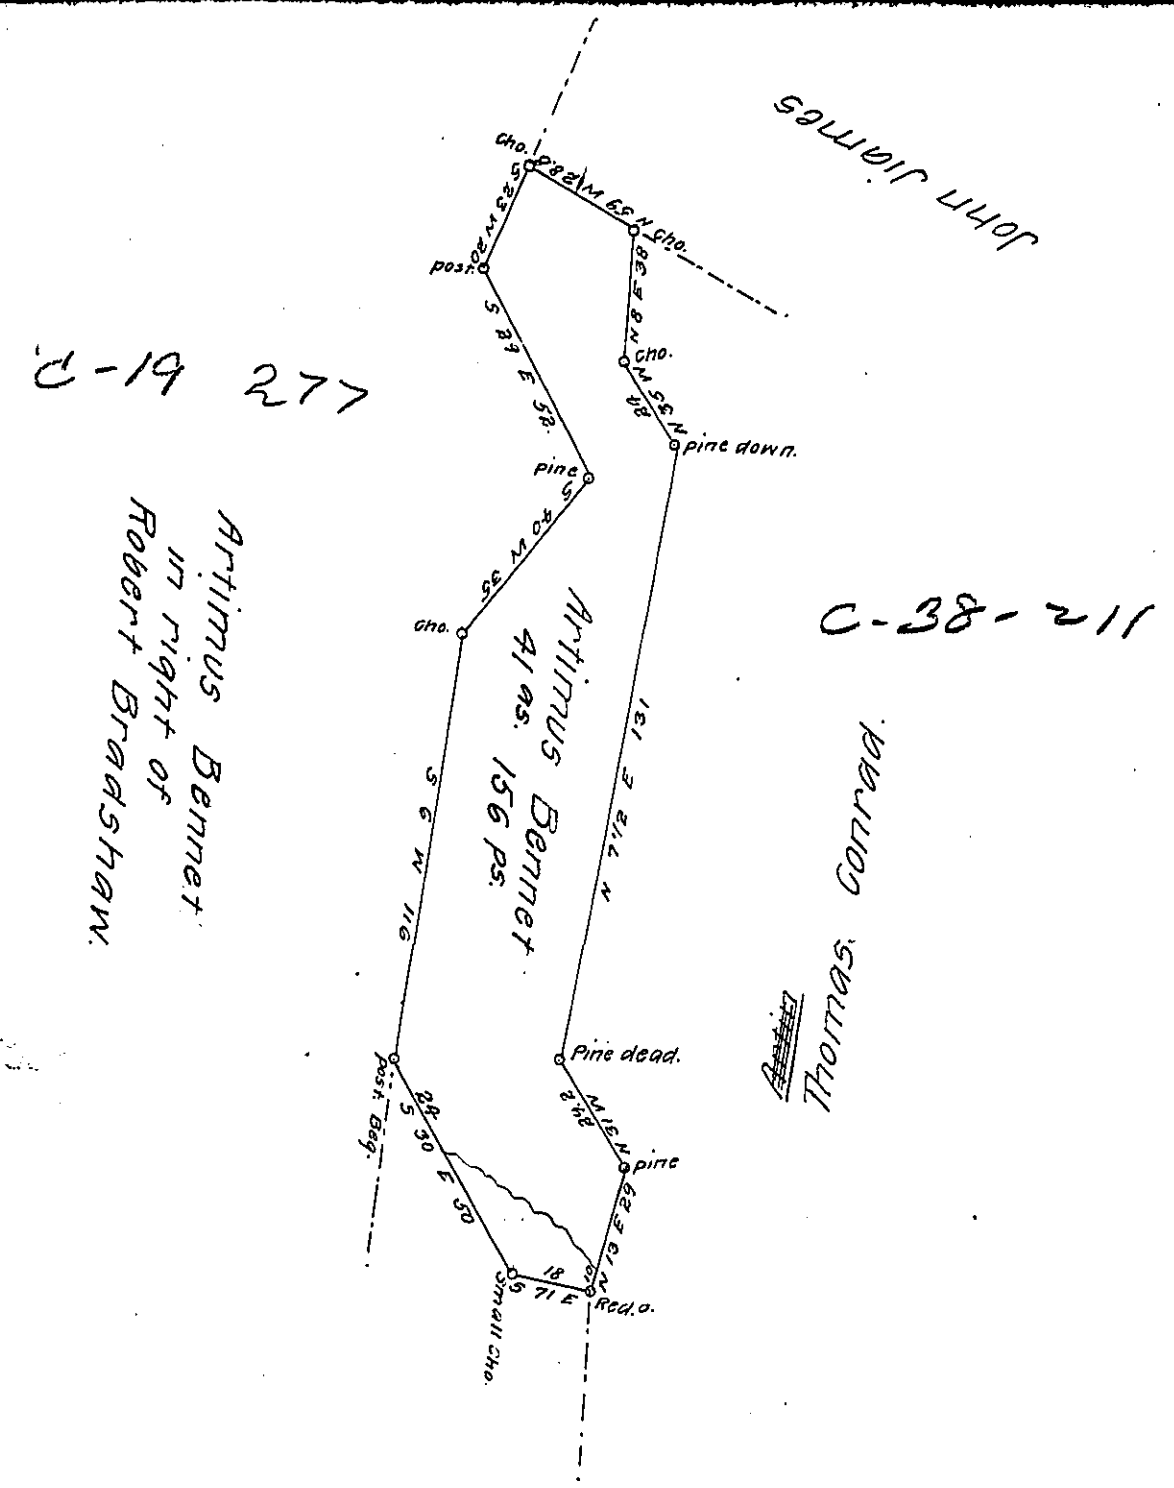

A draft of a tract of land Situate in Southampton township Bedford County, Containing 41 as. 156 perches and the usual allowance of six per cent for roads &c. Surveyed the 24 day of September A. D. 1862 in pursuance of a warrant granted to Artimus Bennet dated the 21 th. day of February A. D. 1862.

Sam^{l} Ketterman. C.S.

To Henry Souther Esqr.

S. G.

IN TESTIMONY that the above is a copy of the original remaining on file in the Department of Internal Affairs of Pennsylvania, made comformably to an Act of Assembly approved the 16th day of February 1833, I have hereunto set my hand and caused the Seal of said Department to be affixed at Harrisburg, this sixteenth *day of* August *1907.*

Henry Houck

Secretary of Internal Affairs.