FORM No 1.

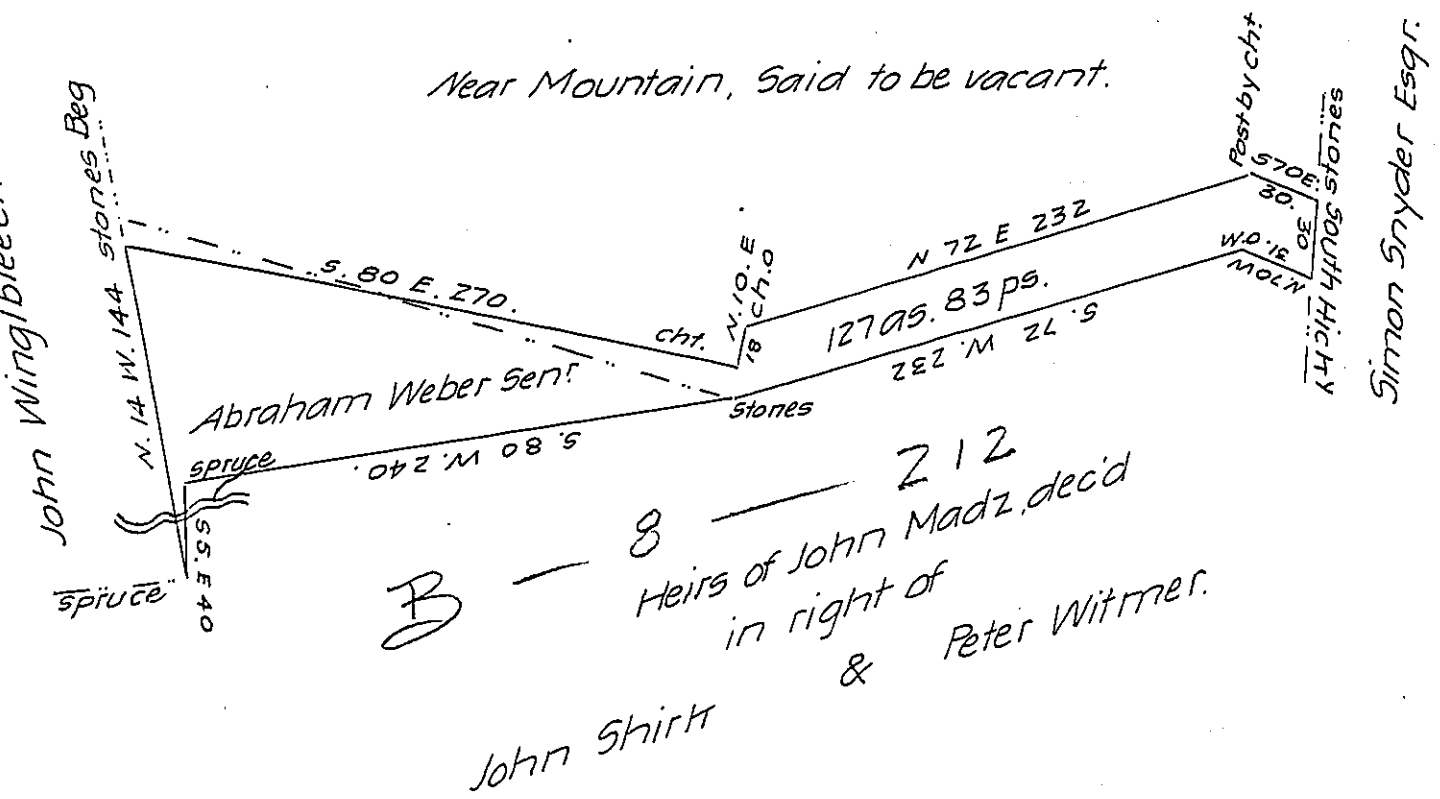

The Draught of a tract of land situate in Haines township Centre County Containing one hundred and twenty seven acres, eighty three perches and allowance of six per cent &c. Survey'd the 9th day of June 1819 in pursuance of a warrant granted to Abraham Weber Senr. dated the 28th day of April A.D. 1819.

Wm. Herr D.S.

To Jacob Spangler Esquire
Surveyor General of Pennsylvania

Note. It appears that the doted line from the stone corner bearing N. 77 W was run and marked on the ground at the time of making the survey for John Madz in the names of John Shirk & Peter Witmer, but has been returned into the office from the said stone corner, course bearing S. 80 W. 240 perches, as appears by the draft under seal of office. W.H. —

IN TESTIMONY that the above is a copy of the original remaining on file in the Department of Internal Affairs of Pennsylvania, made conformably to an Act of Assembly approved the 16th day of February, 1833, I have hereunto set my Hand and caused the Seal of said Department to be affixed at Harrisburg, this fifteenth *day of* September *1907*

Henry Houck
Secretary of Internal Affairs.