FORM NO 1.

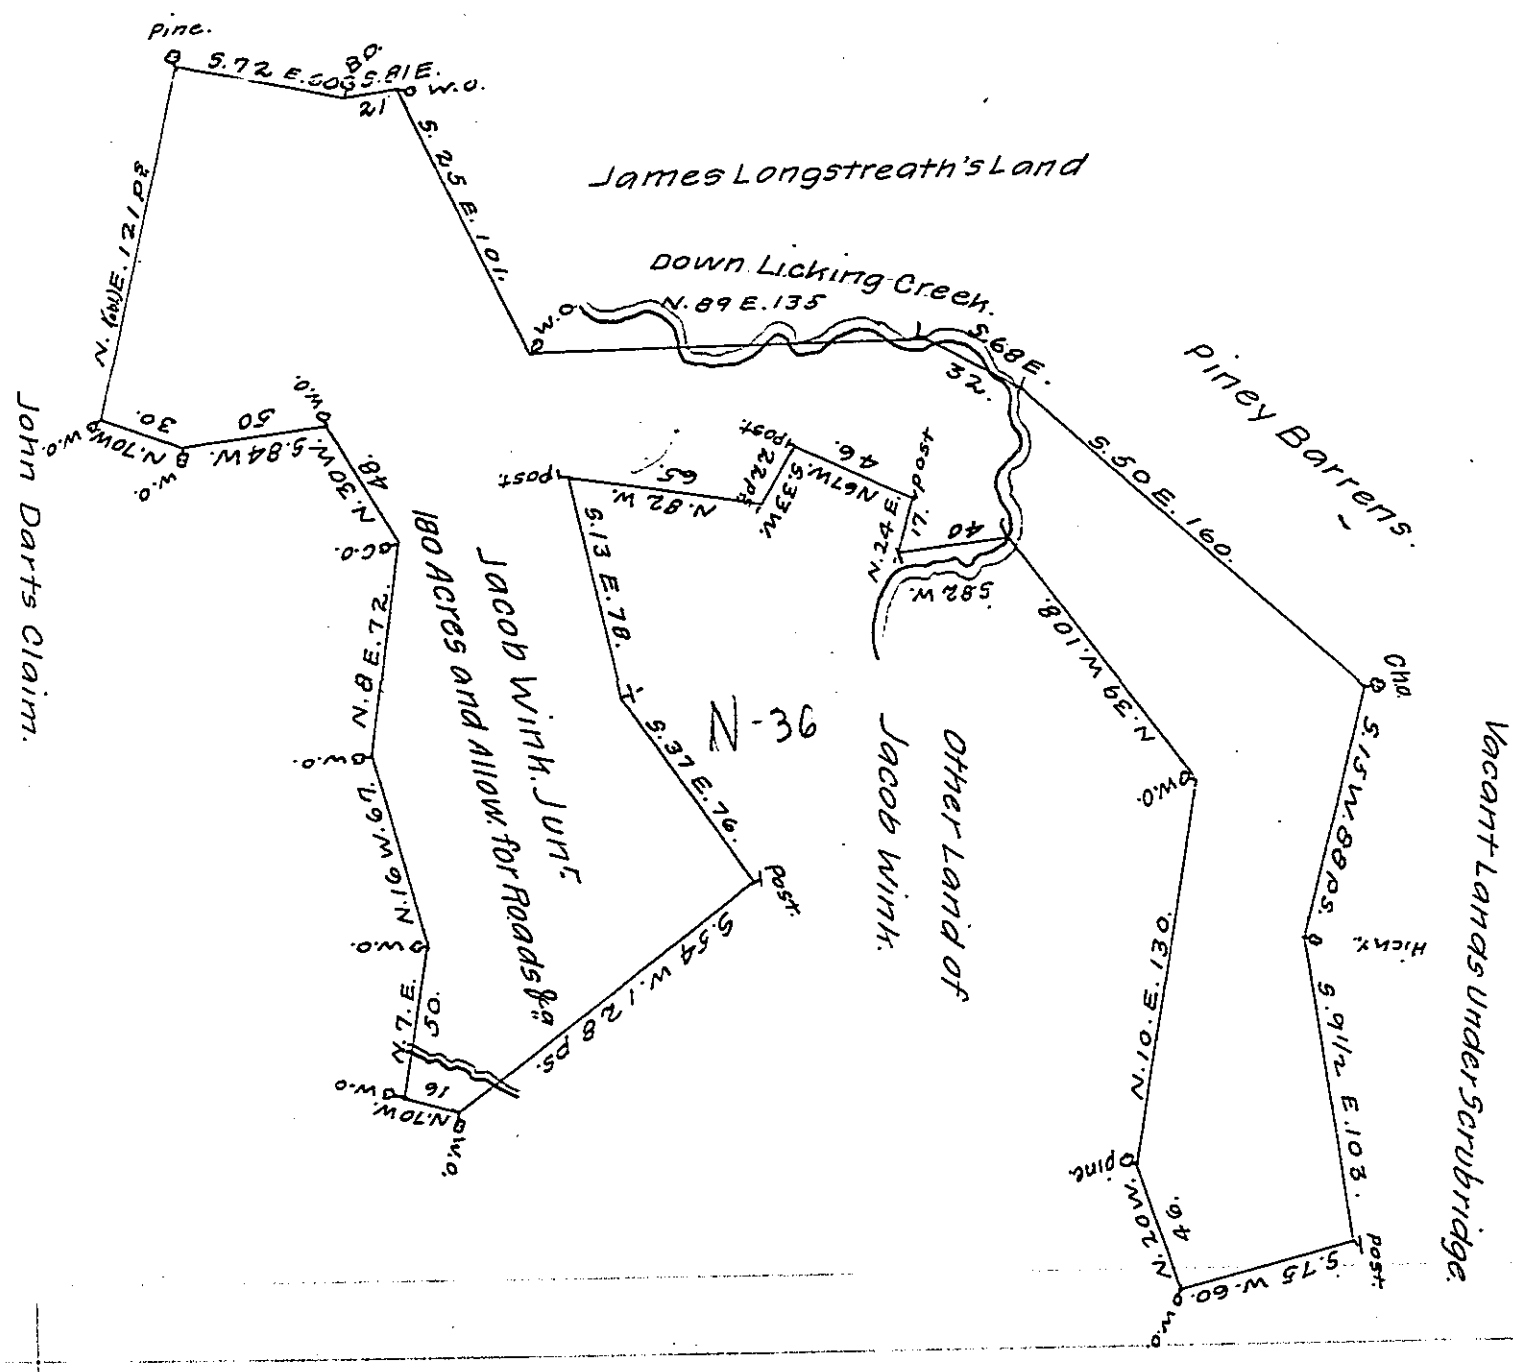

A Draught of a Tract of Land situate on Licking Creek Adjoining Land of Jacob Wink Senr. in Bethel Township in the County of Bedford Containing One hundred and eighty Acres with the Usual Allowance of six pr. Cent for Roads &c. Surveyed for Jacob Wink Junr. the 4th. Day of March 1786. In Pursuance of a Warrant Dated May 11th. 1785.

George Woods, D.S.

To John Lukens Esqr. S.G.

IN TESTIMONY that the above is a copy of the original remaining on file in the Department of Internal Affairs of Pennsylvania, made conformably to an Act of Assembly approved the 16th day of February, 1833, I have hereunto set my Hand and caused the Seal of said Department to be affixed at Harrisburg, this tenth *day of* June *1907.*

Henry Houck

Secretary of Internal Affairs.