FORM No 1.

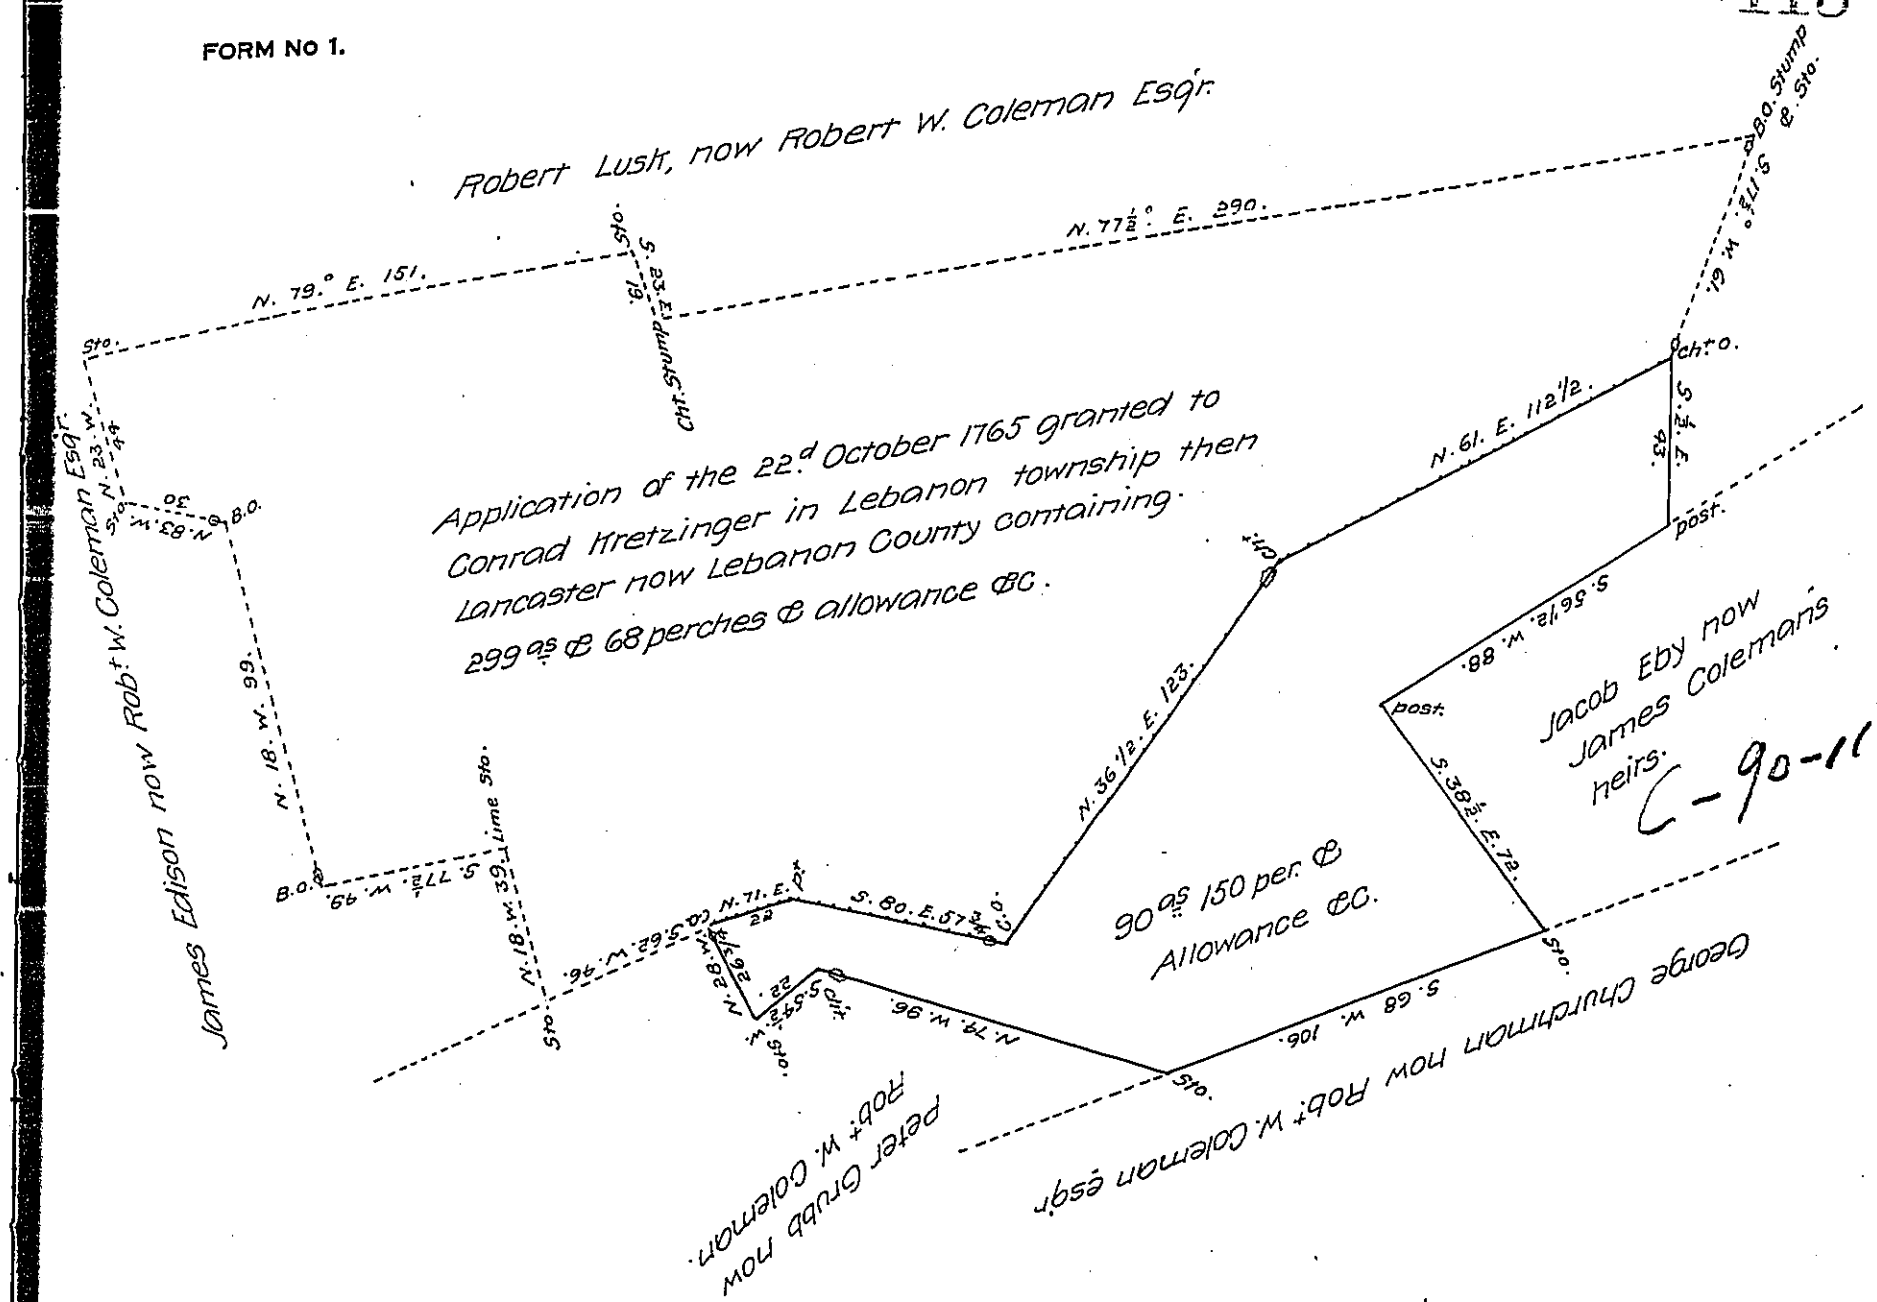

By virtue of a Warrant dated the 12th day of March 1850 granted to Jacob Weidle — Situate in South Lebanon Township Lebanon county, Surveyed the 14th day of March — A.D. 1850 for Robert W. Coleman Esqr. Containing Ninety Acres, and one hundred and fifty perches and the usual allowance of Six Pr Ct for Roads &c.

for Wm Ranh. D.S.

Jacob Weidle

To the Hon. John Laporte Esqr.

Surveyor General of Pennª

Approved March the 18th A.D. 1850

Wm Ranh. D.S.

IN TESTIMONY that the above is a copy of the original remaining on file in the Department of Internal Affairs of Pennsylvania, made conformably to an Act of Assembly approved the 16th day of February, 1833, I have hereunto set my Hand and caused the Seal of said Department to be affixed at Harrisburg, this eighteenth *day of* October *1907.*

Henry Houck

Secretary of Internal Affairs.