FORM No. 1.

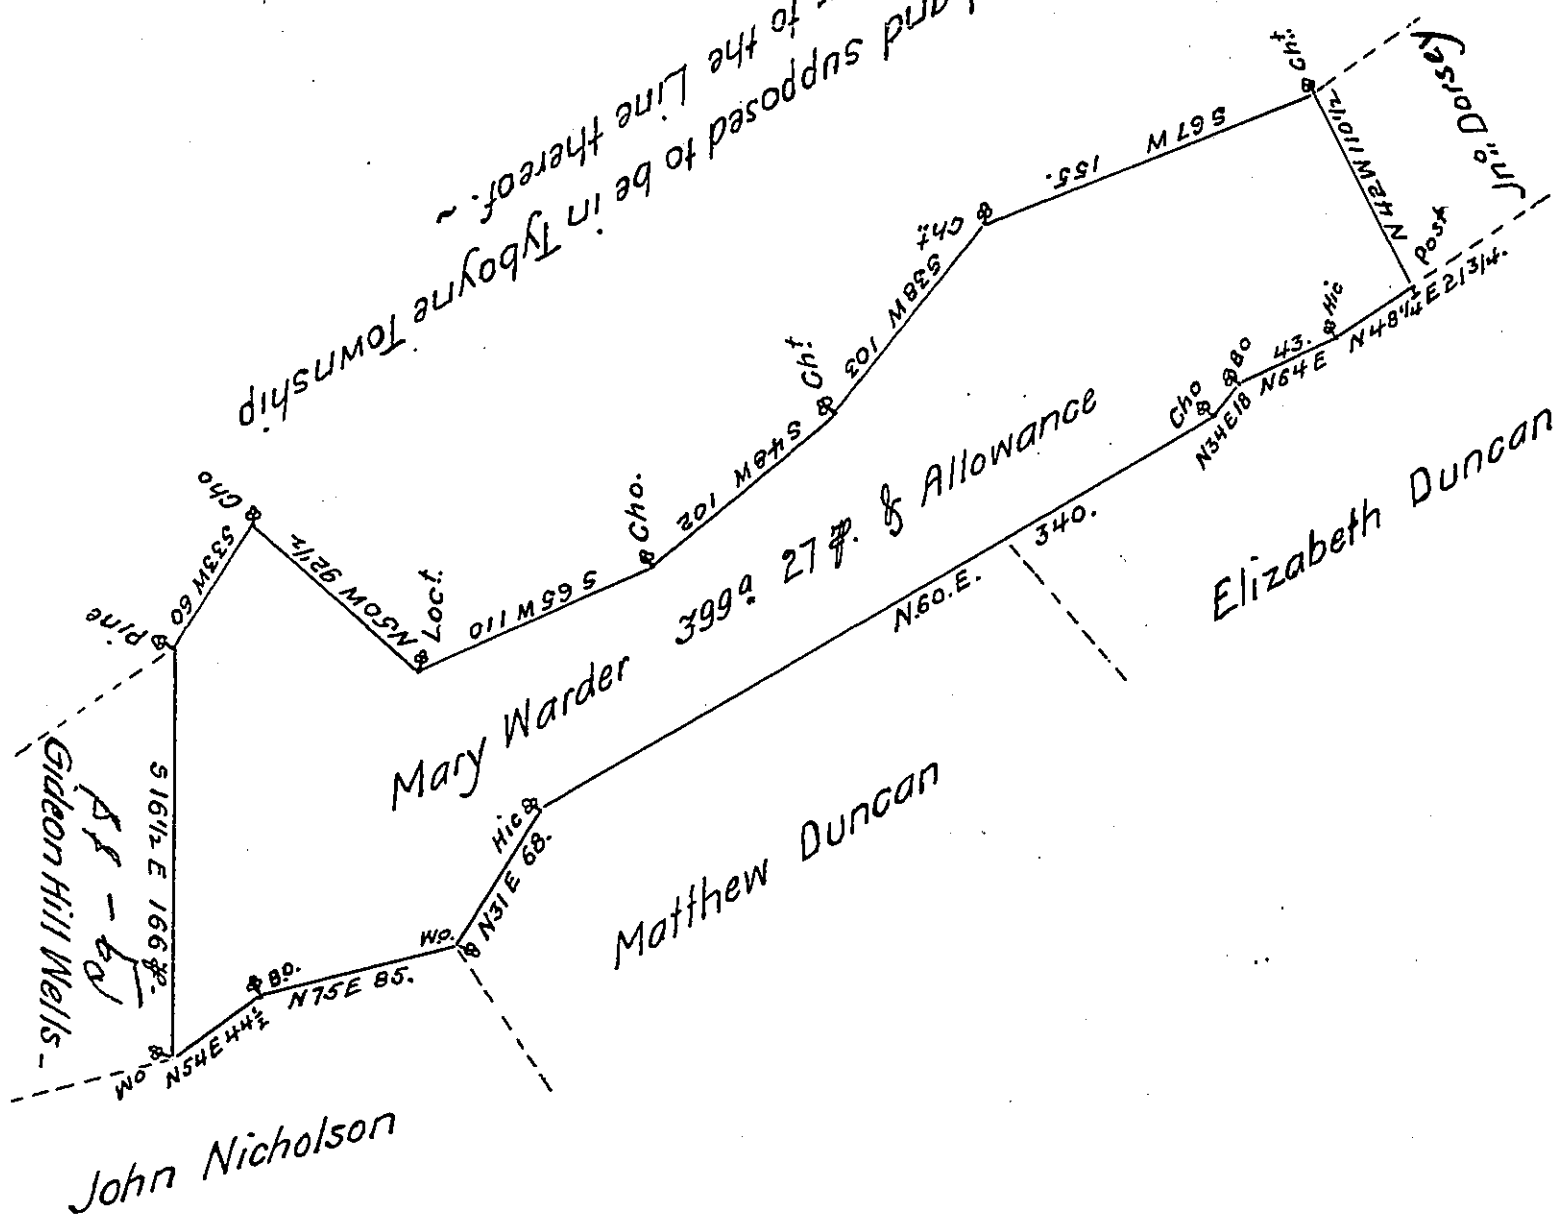

A Draft of a Tract of Land situate in the County of Cumberland Containing three hundred and ninety nine Acres and twenty seven Perches and the Allowance of Six ℙ Cent. for Roads Surveyed March 18th 1794 in pursuance of a Warrant granted to Mary Warder bearing Date the 29th Day of January 1794

To Daniel Brodhead Esquire
Surveyor General of Pennsylvania

Matthw Henderson DS

IN TESTIMONY that the above is a copy of the original remaining on file in the Department of Internal Affairs of Pennsylvania, made comformably to an Act of Assembly approved the 16th day of February 1833, I have hereunto set my hand and caused the Seal of said Department to be affixed at Harrisburg, this twenty-ninth day of June 1907

Henry Houck

Secretary of Internal Affairs.