FORM NO 1.

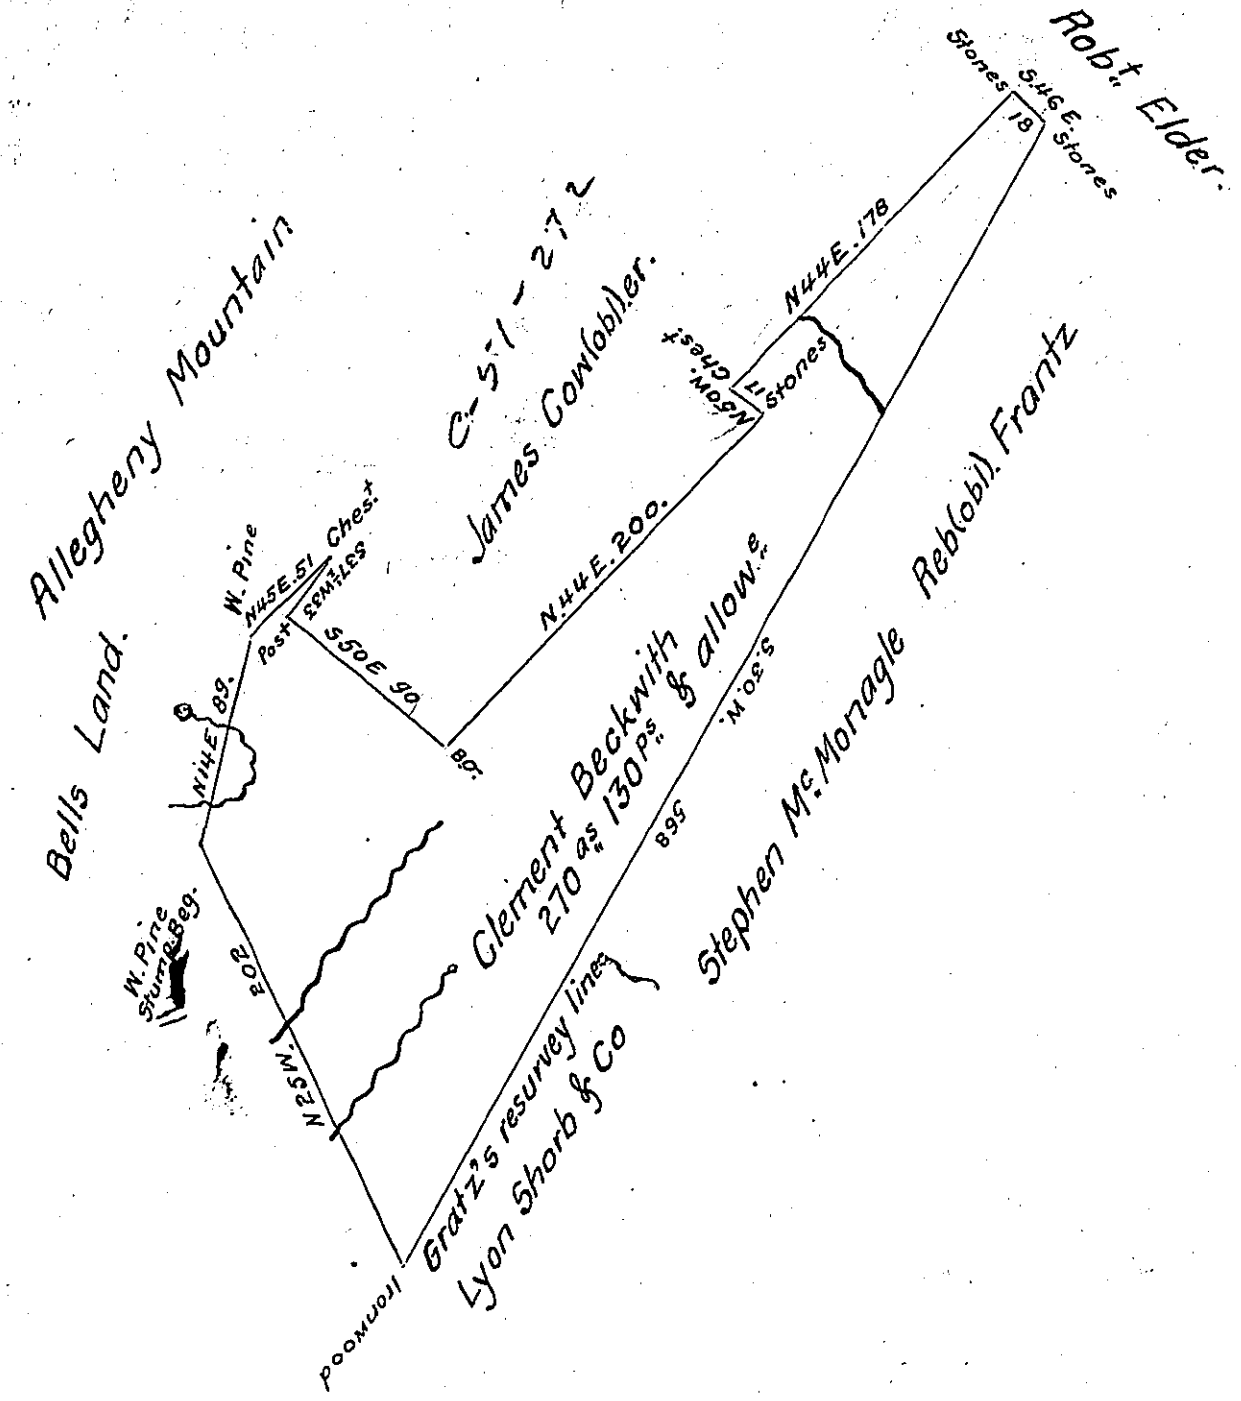

Draft of a tract of Land situate in Worth & T(obl)aylor townships Centre County containing two hundred seventy acres and one hundred and thirty perches and Allowance of six per cent & ca. Surveyed the 1st day of October 1850 in pursuance of a Warrant granted to Clement Beckwith dated the 23d September 1850 for 275 Acres.

To John Laporte Esqr.
Surveyor General.

Per Jacob Bollinger D.S.

IN TESTIMONY that the above is a copy of the original remaining on file in the Department of Internal Affairs of Pennsylvania, made conformably to an Act of Assembly approved the 16th day of February, 1833, I have hereunto set my Hand and caused the Seal of said Department to be affixed at Harrisburg, this twenty first day of September 1907

Henry Houck

Secretary of Internal Affairs.