FORM No. 1.

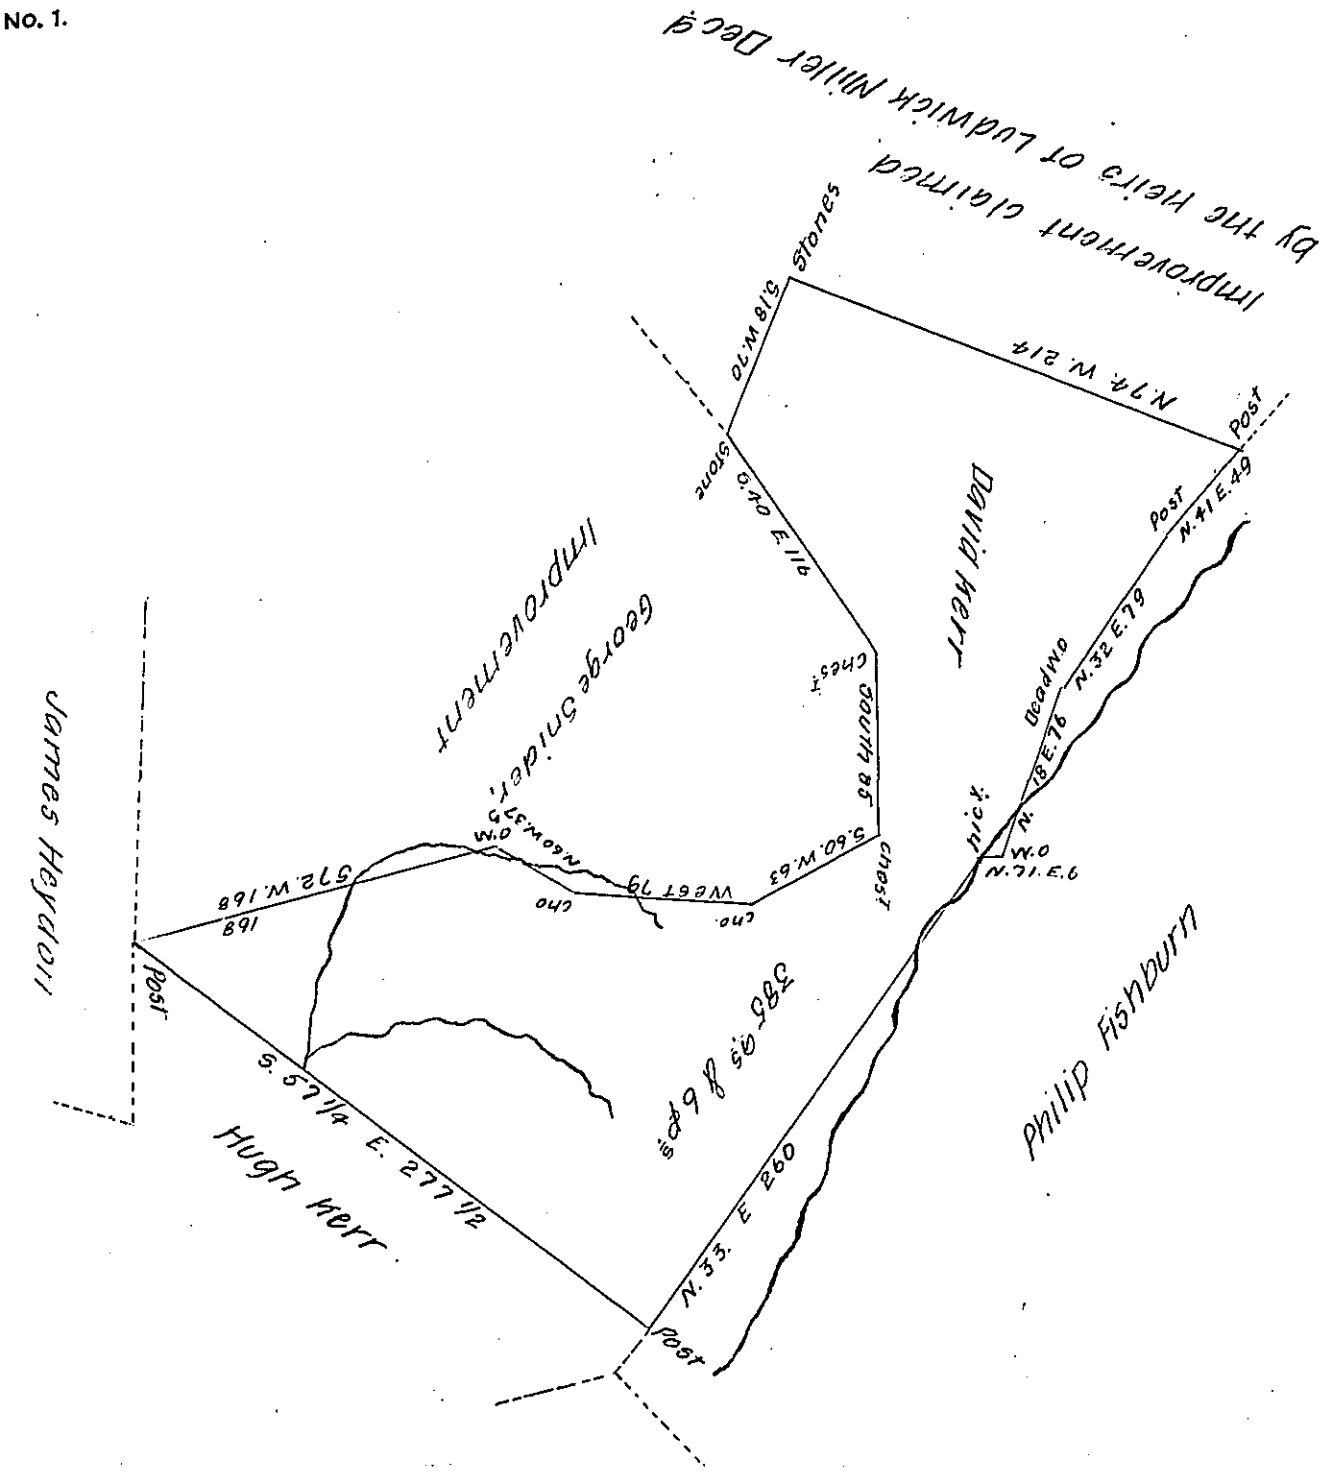


Situate on waters of the bushy fork of Town Creek in Southampton Township (Formerly Colerain) Bedford County Containing 385 acres and 6 perches and allowance of Six p. Cent for Roads &c Originally Surveyed for David Herr the 20th day of August 1794 Resurveyed for Abm Herns the 20th day of October 1832 in pursuance of an order granted from the Board of Property dated the 20th day of February 1832 fr John Bennett D.S Resurveyed & Examined the 16th day of July 1833

Robert Stuart D.S

To Jacob Spangler Esq S.G.

*IN TESTIMONY that the above is a copy of the original remaining on file in the Department of Internal Affairs of Pennsylvania, made comformably to an Act of Assembly approved the 16th day of February 1833, I have hereunto set my hand and caused the Seal of said Department to be affixed at Harrisburg, this thirtieth day of July 1907*

Henry Houck

*Secretary of Internal Affairs.*