FORM No 1.

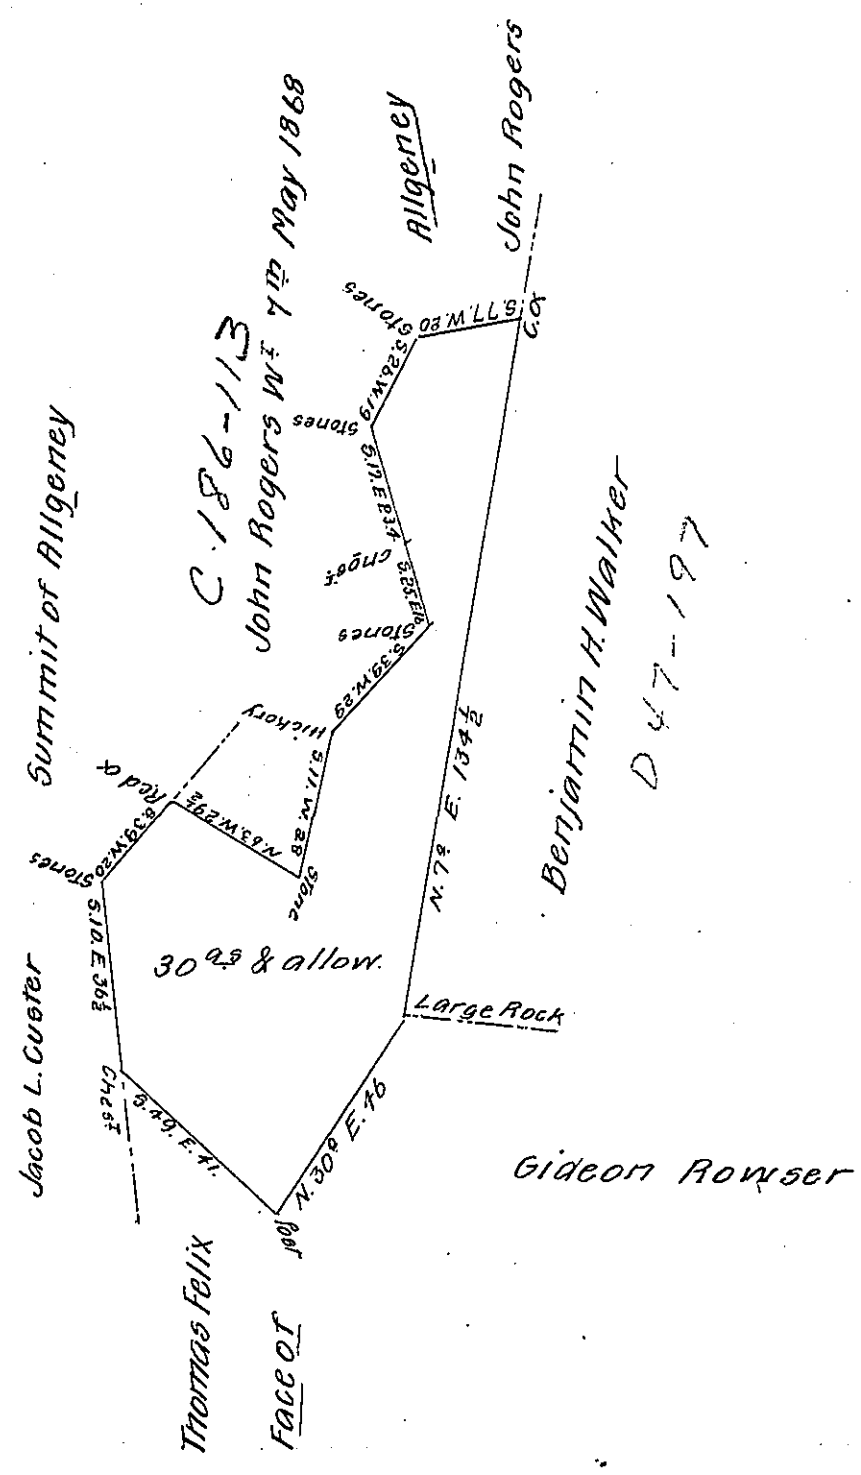

Situate in West St Clair township Bedford County Penna. containing 30 Acres and the usual Allowance of six per cent for Roads &c. Surveyed by Hiram Blackburn the 10th day of August 1884 in pursuance of a Warrant granted to William Layton dated the 7th day of July 1884.

Examined and approved the 24th day of February 1888.

Samuel Ake C.S.

To Thos J. Stewart Esqr.
Sec. of Int. Affairs

IN TESTIMONY that the above is a copy of the original remaining on file in the Department of Internal Affairs of Pennsylvania, made conformably to an Act of Assembly approved the 16th day of February, 1833, I have hereunto set my Hand and caused the Seal of said Department to be affixed at Harrisburg, this Twentieth *day of* August *1907*

Henry Hoch

Secretary of Internal Affairs.