FORM No 1.

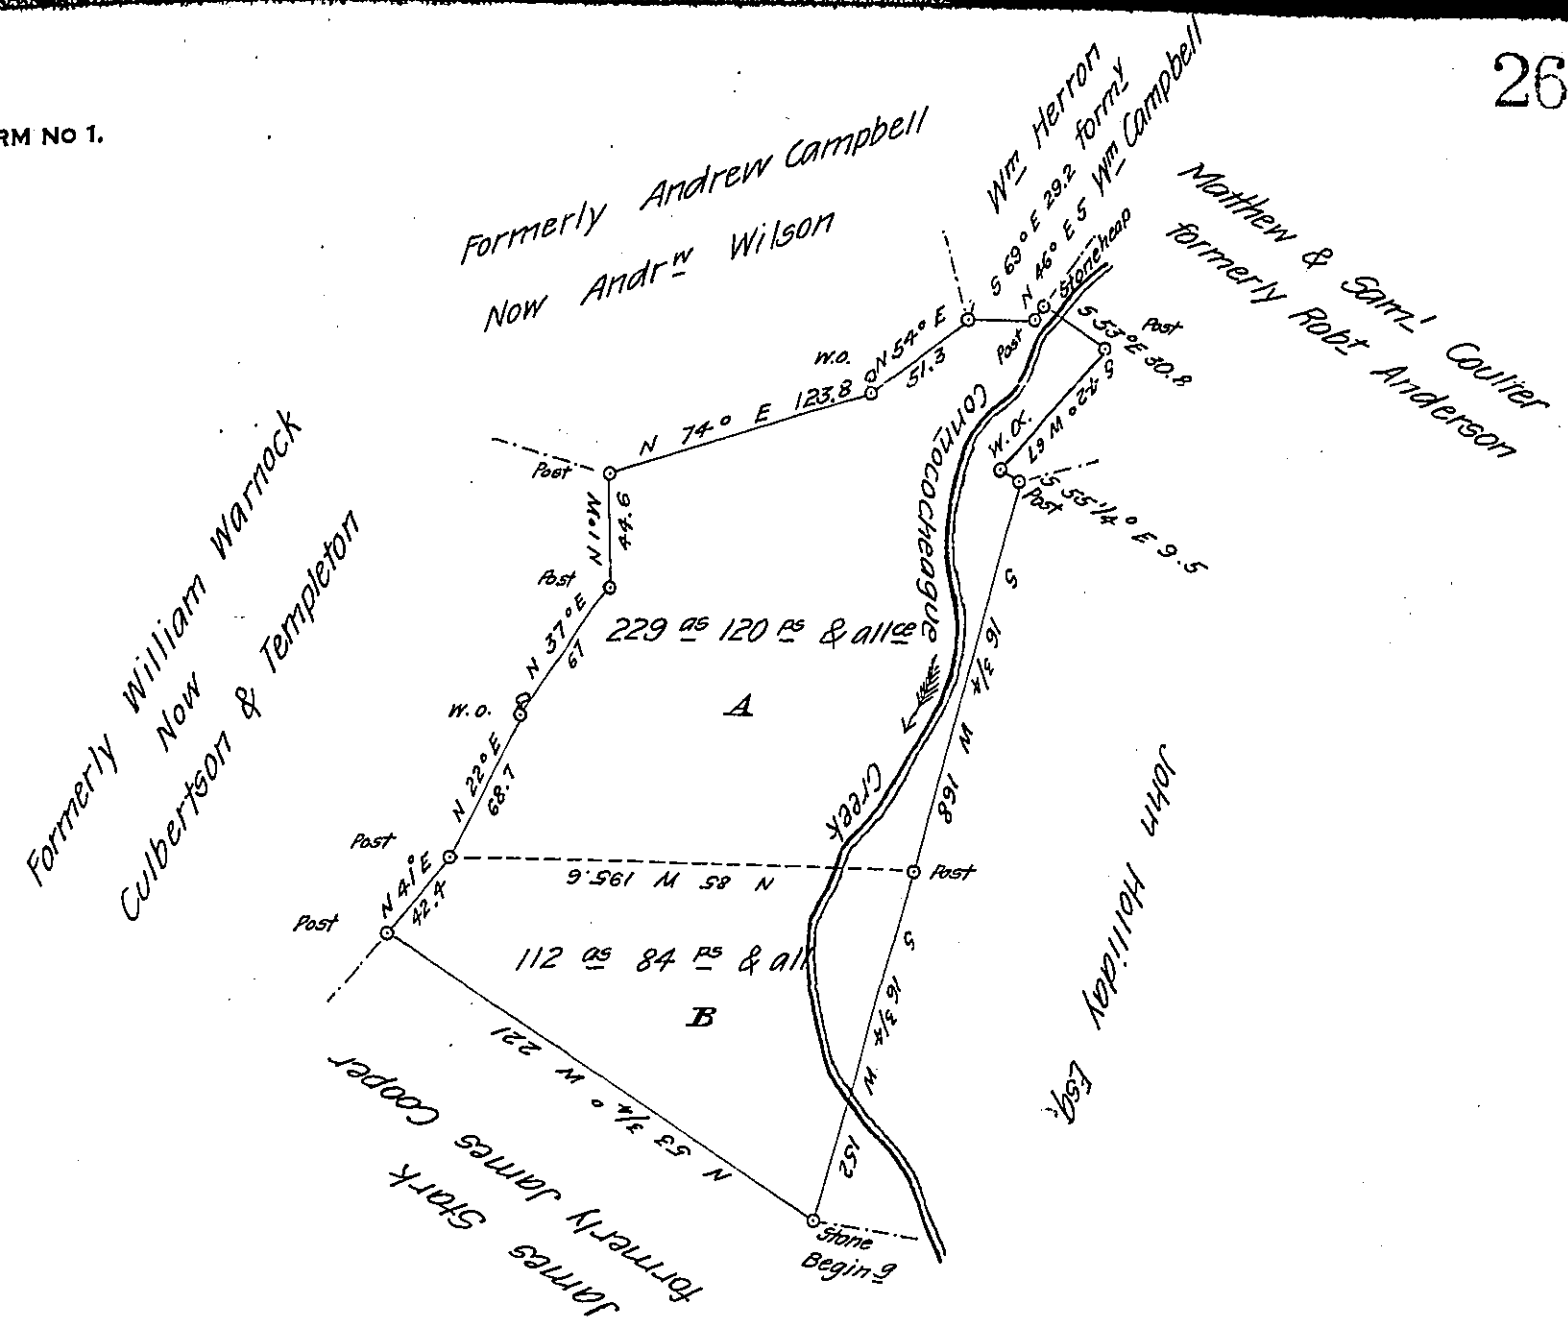

A draught of a tract of land situate in Fannet Township Franklin County Containing Three hundred and forty two ∆ acres and thirty four perches and the allowance of six per cent for Roads &ce.

The part marked A Containing two hundred and twenty nine acres and one hundred and twenty perches & allce Surveyed in pursuance of an Order of Survey to James Wallace dated 29th October 1766 No 1731 for 200 Acres — The part marked B Containing One hundred and twelve acres & eighty perches and Allce Surveyed in pursuance of a Warrant granted to William Wallace for 100 acres dated 2nd of August 1766

Resurveyed the 28th November 1837

Per

Saml M. Armstrong D.S.

To John Taylor Esquire

Surveyor General.

IN TESTIMONY that the above is a copy of the original remaining on file in the Department of Internal Affairs of Pennsylvania, made conformably to an Act of Assembly approved the 16th day of February, 1833, I have hereunto set my Hand and caused the Seal of said Department to be affixed at Harrisburg, this thirty first day of July 1907

Henry Houck

Secretary of Internal Affairs.