FORM No. 1.

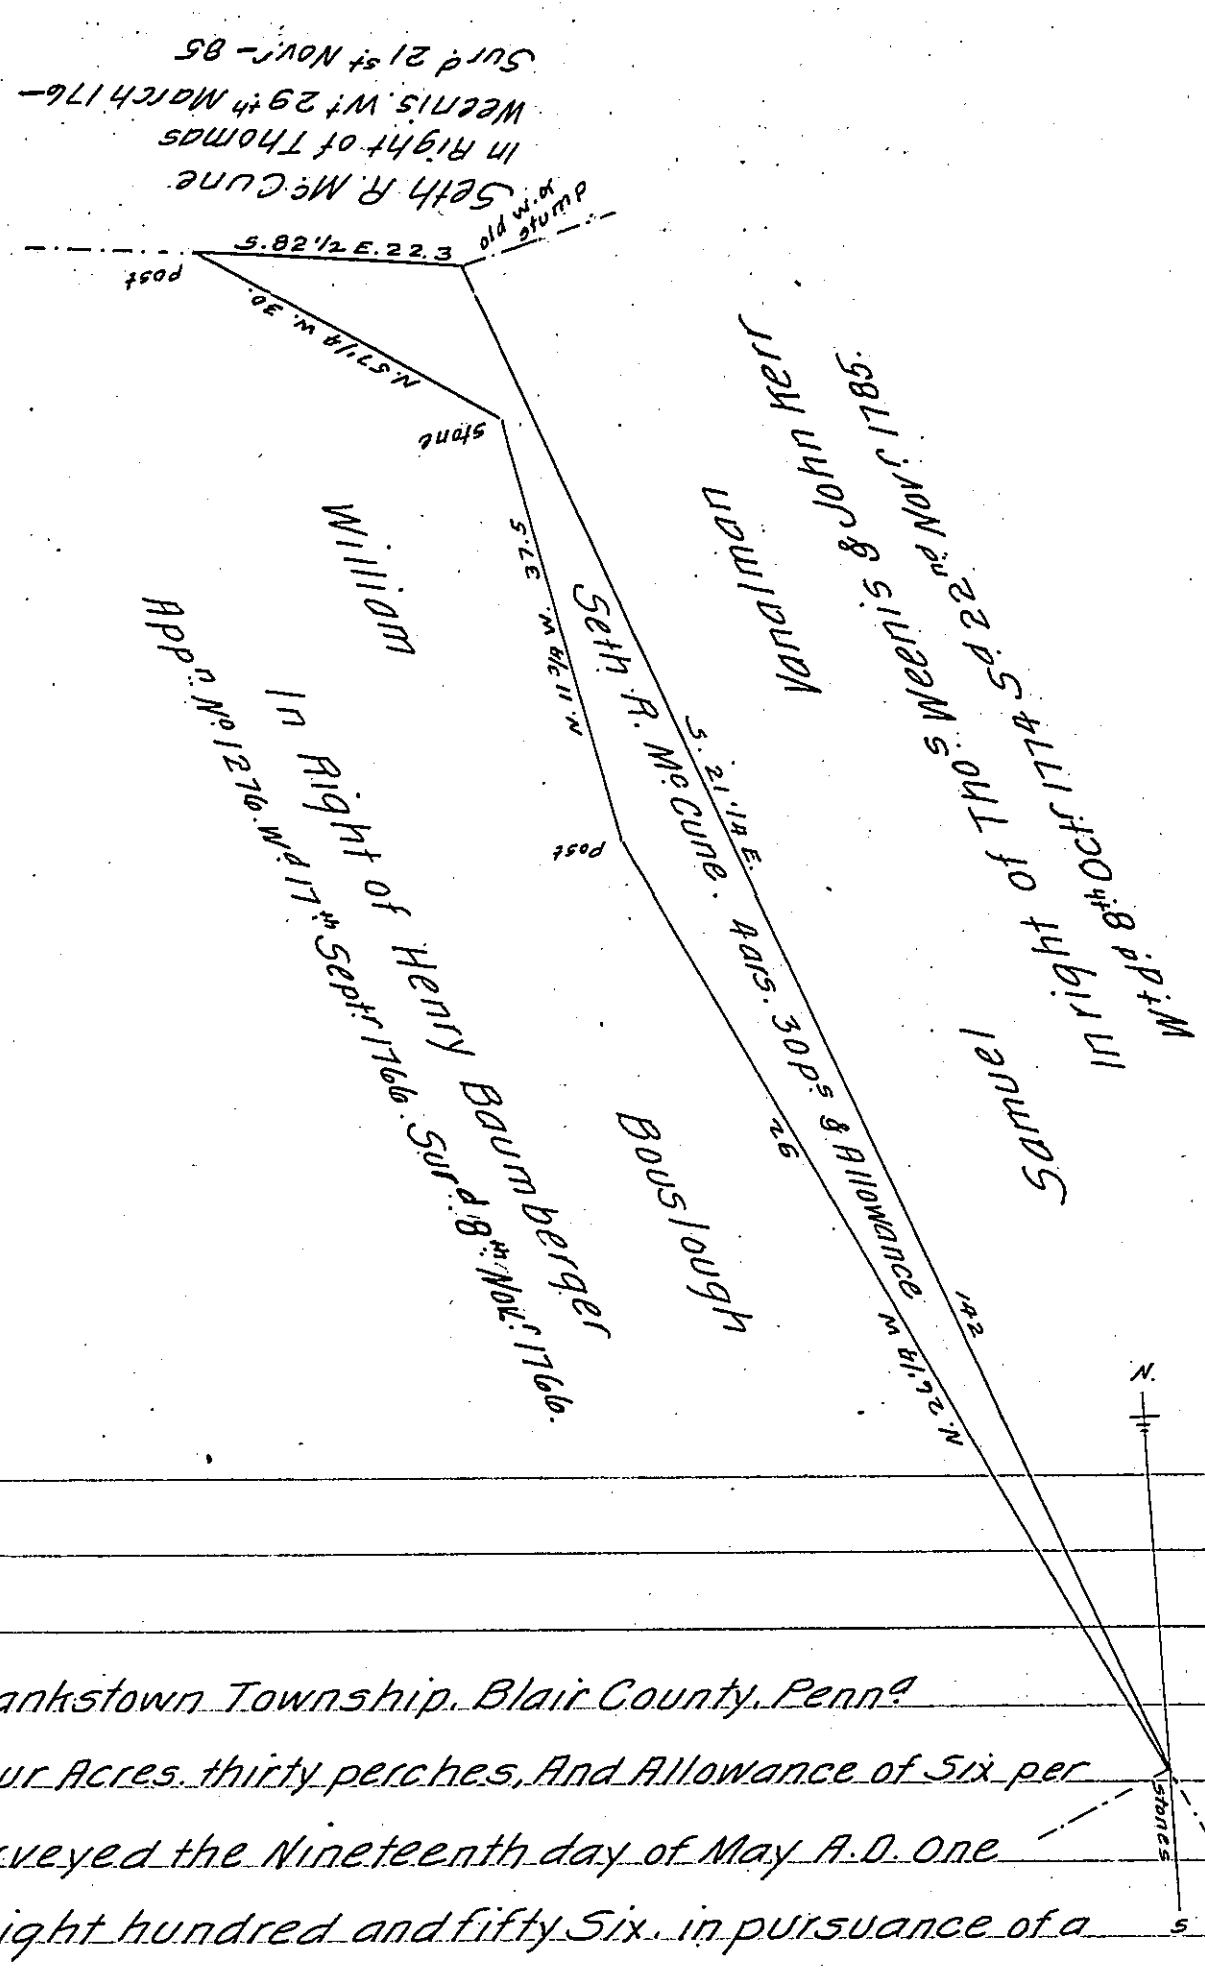

Situate in Frankstown Township. Blair County. Pennᵃ
Containing four Acres. thirty perches, And Allowance of Six per
Cent &c. Surveyed the Nineteenth day of May A.D. One
thousand eight hundred and fifty Six. in pursuance of a
Warrant granted to Seth R. Mc Cune for "four and one half acres
of land (unimproved)" dated at Harrisburg the Seventh day of May
A.D. 1856 &c.

Jno. M. Gibboney. D. S.

To J. Porter Brawley S. Genl

IN TESTIMONY that the above is a copy of the original remaining on file in the Department of Internal Affairs of Pennsylvania, made comformably to an Act of Assembly approved the 16th day of February 1833, I have hereunto set my hand and caused the Seal of said Department to be affixed at Harrisburg, this Sixth *day of* September *1907.*

Henry Houck

Secretary of Internal Affairs.