FORM No 1.

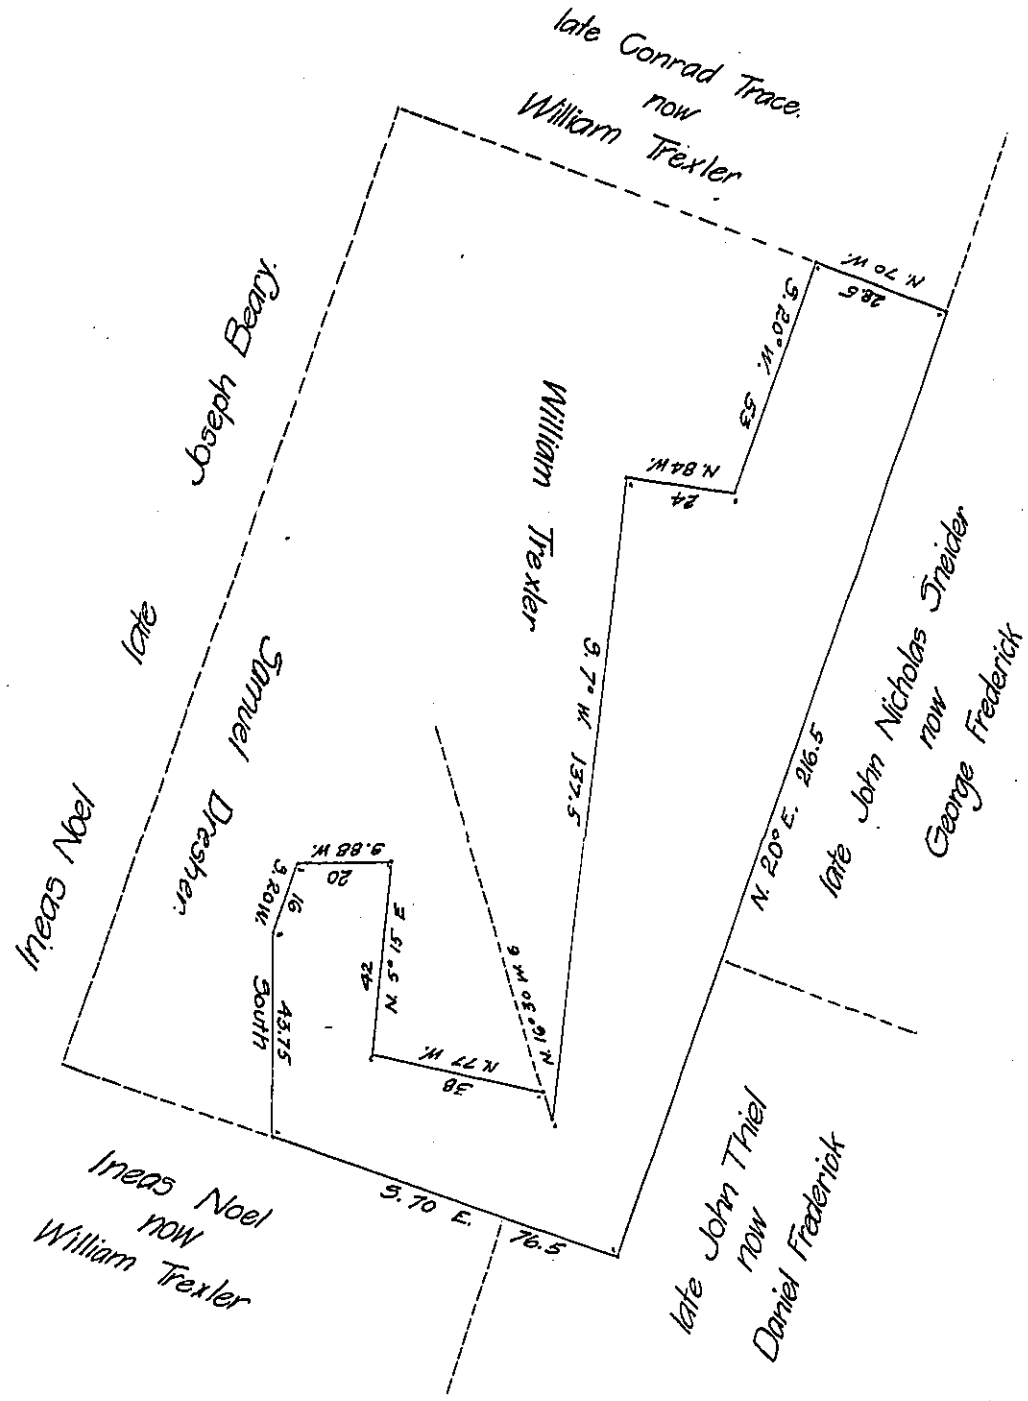

Draft of a tract of land situate in the Township of Longswamp in the County of Berks, containing Fifty five acres, one hundred and Eight perches, and the allowance of six per cent. for roads, &c. surveyed for William Trexler, George Frederick, Reuben Moyer and Daniel Frederick the Thirty first day of January, 1873, being part of a large tract of One hundred and fifty acres ----perches, and allowance, originally surveyed in pursuance of a Warrant granted to John Wal-lod dated the Fourth day of July 1738.

To the Hon. Robert B. Beath,
Surveyor General.

pr. Daniel S. Zacharias,
C.S.

IN TESTIMONY that the above is a copy of the original remaining on file in the Department of Internal Affairs of Pennsylvania, made conformably to an Act of Assembly approved the 16th day of February, 1833, I have hereunto set my Hand and caused the Seal of said Department to be affixed at Harrisburg, this 23rd day of September 1907.

Henry Houck

Secretary of Internal Affairs.