FORM No 1.

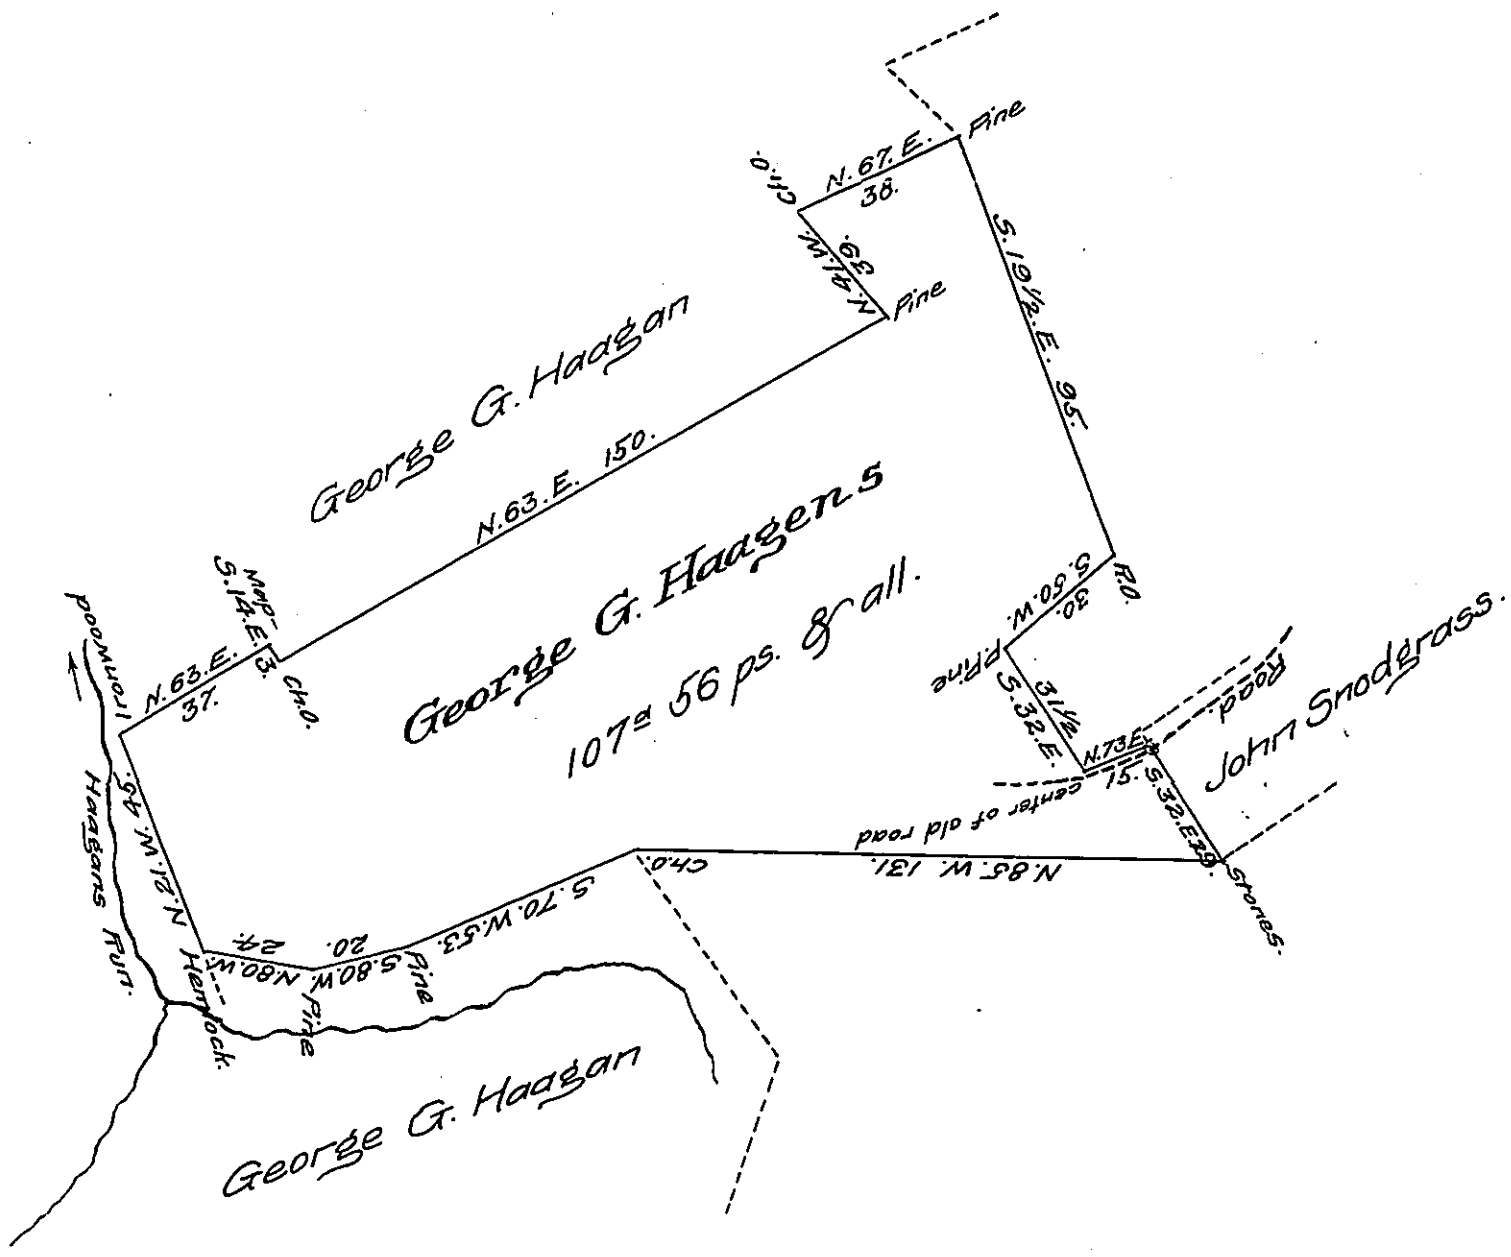

Surveyed as above discribed the 28th of June 1847 for George G. Haagan by Virtue of his Warrant for 100 acres bearing date the 17th June 1847 Situate in Bald Eagle township Clinton County Pa. Containing one hundred and seven acres and fifty six perches and allowance of 6 pr. Ct. for Roads &c. (Old Purchase)

B. W. Morrison D.S.

To John Laporte Esq.
Surveyor General

IN TESTIMONY that the above is a copy of the original remaining on file in the Department of Internal Affairs of Pennsylvania, made conformably to an Act of Assembly approved the 16th day of February, 1833, I have hereunto set my Hand and caused the Seal of said Department to be affixed at Harrisburg, this twenty fifth *day of* September *1907.*

Henry Houck

Secretary of Internal Affairs.