FORM No 1.

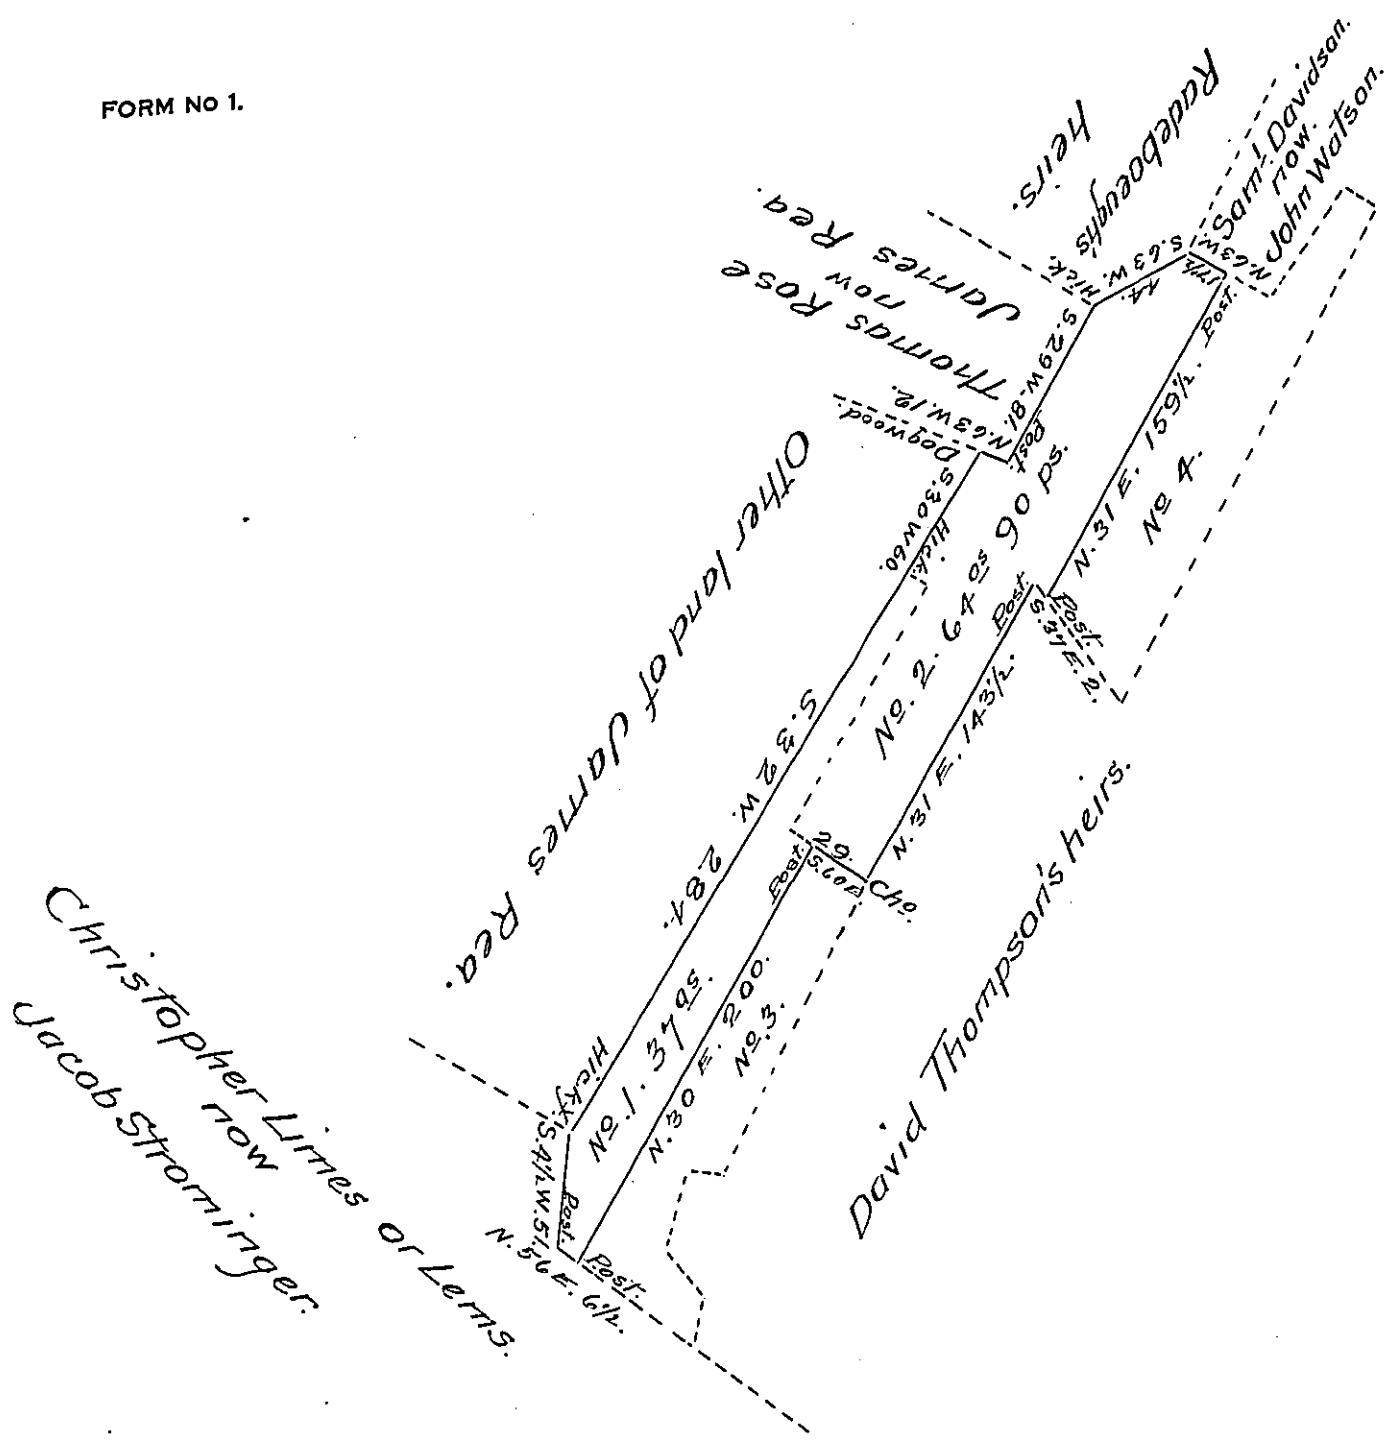

Situate in Bedford Township Bedford County Containing — within the black lines 101 acres 90 perches & allowance of 6 per cent &c. No 1: James Rea's part of a 75 acres tract which was surveyed the 24th. of Feby. 1797 on warrant to Hugh Barclay & Thomas Rea — dated 3rd. of Feby. 1797. No. 3 remainder of the same, now owned by Hugh Barclays Heirs. No. 2. James Rea's part of 130¾ acres which was surveyed 26th. of Feby. 1797 on warrant dated 26th. of Feby. 1788 granted to Henry Wertz. No 4 the remainder of the same now owned by Peter Barman & others. The Hugh Barclay & Thomas Rea tract was divided by Thomas R. Gettys the 15th of Novr. 1850. And the Henry Wertz tract was divided by Robert Stuart in 1833. Examined, calculated, and sent to me by W. M. Hall Esqr. the 17th of March 1856, to be returned for patenting for James Rea.

Daniel Sams C.S.

To J. Porter Brawley Esq. S.G.

IN TESTIMONY that the above is a copy of the original remaining on file in the Department of Internal Affairs of Pennsylvania, made conformably to an Act of Assembly approved the 16th day of February, 1833, I have hereunto set my Hand and caused the Seal of said Department to be affixed at Harrisburg, this Twenty seventh *day of* August *1907.*

Henry Hoch

Secretary of Internal Affairs.