FORM No. 1.

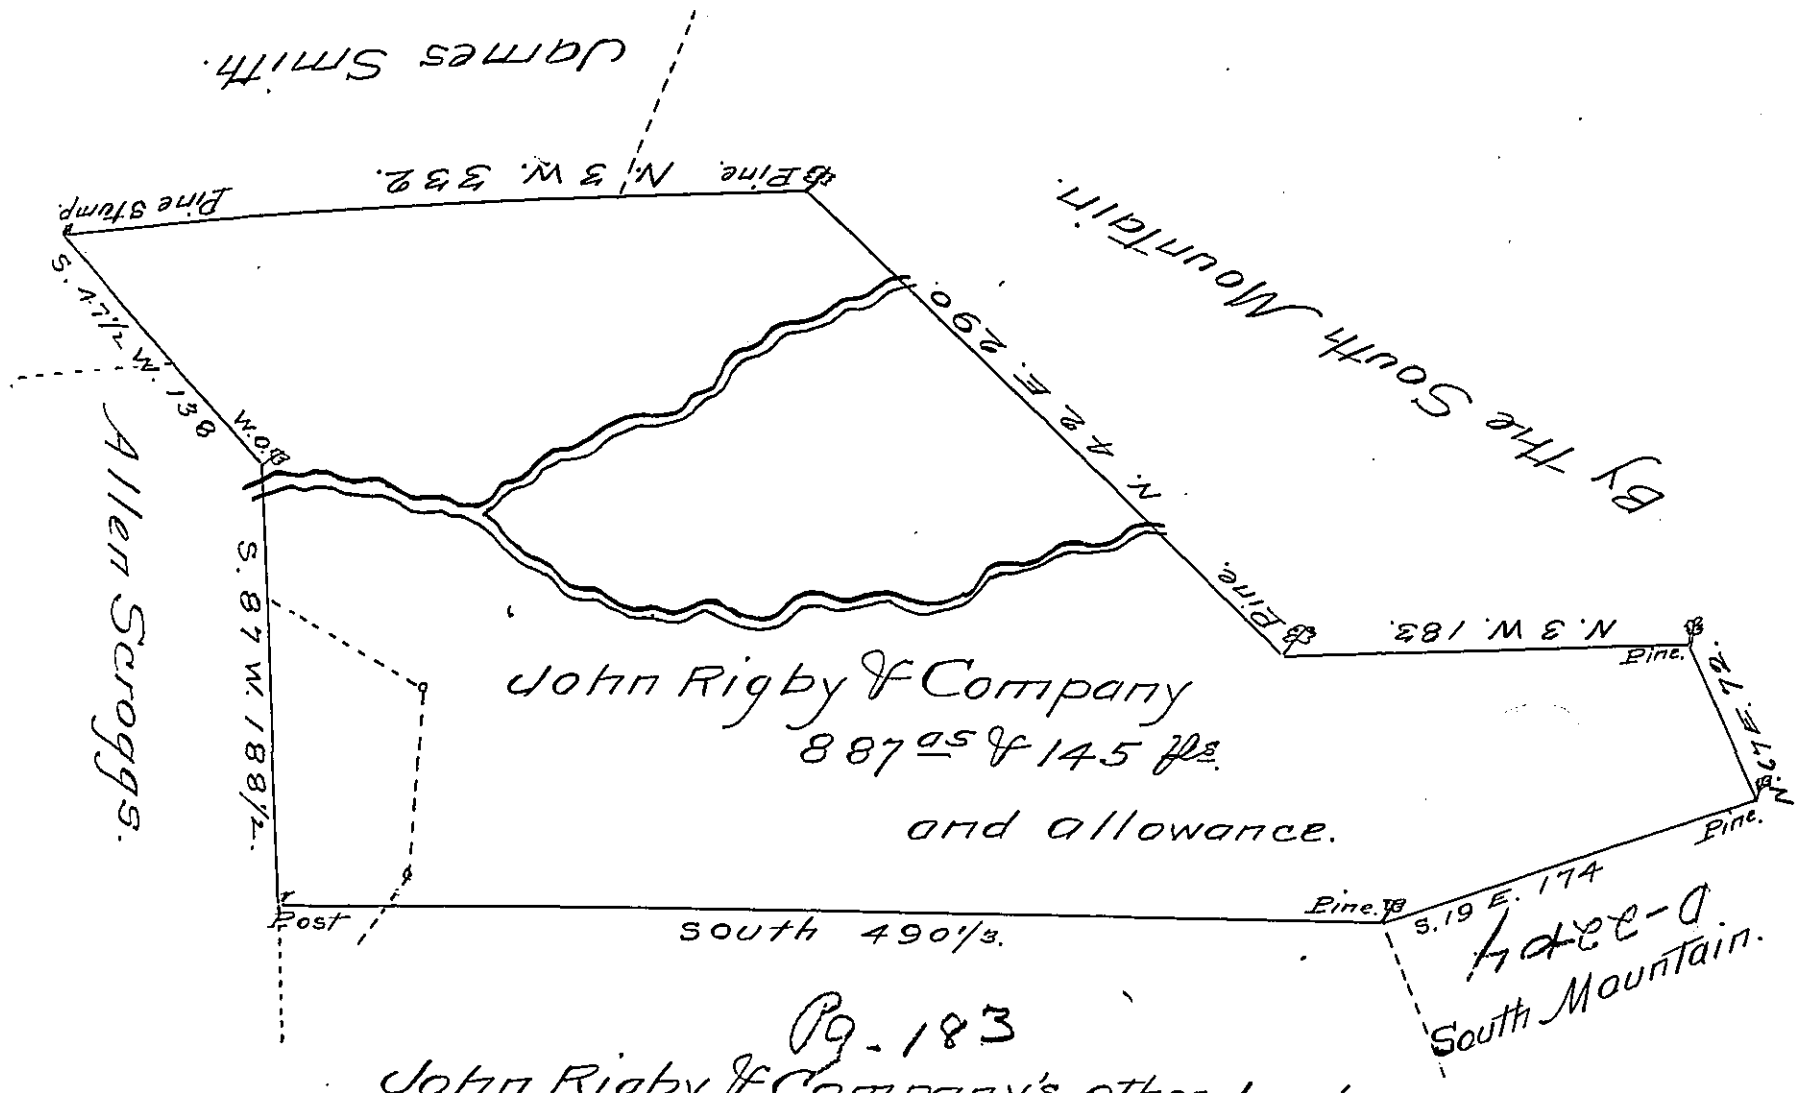

The Draught of a Tract of Land Situate in West-
pennsborough Township Cumberland County Containing Eight
Hundred and Eighty seven Acres and 145 Perches and al-
lowance of six ps Cent for Roads &c. Resurveyed agreeable to the old lines July 29th
1799 (obl.) in Pursuance of a Proprietary Warrant Granted to
John Rigby, Samuel Morris, Joseph Morris, Francis
Sanderson, and John Morris Junior bearing Date at
Philadelphia the thirty first Day of May 1762
To Daniel Brodhead Esqr. Surveyor General. } Pr. Saml. Lyon D.S.

N.B. It appears that a survey made in Pursuance of an Order
of Survey to Allen Scroggs interfers with the above Survey
as appears by the Dotted lines. S. L.

IN TESTIMONY that the above is a copy of the original remaining on file in the Department of Internal Affairs of Pennsylvania, made comformably to an Act of Assembly approved the 16th day of February 1833, I have hereunto set my hand and caused the Seal of said Department to be affixed at Harrisburg, this second day of October 1907.

Henry Houck

Secretary of Internal Affairs.