FORM NO. 1.

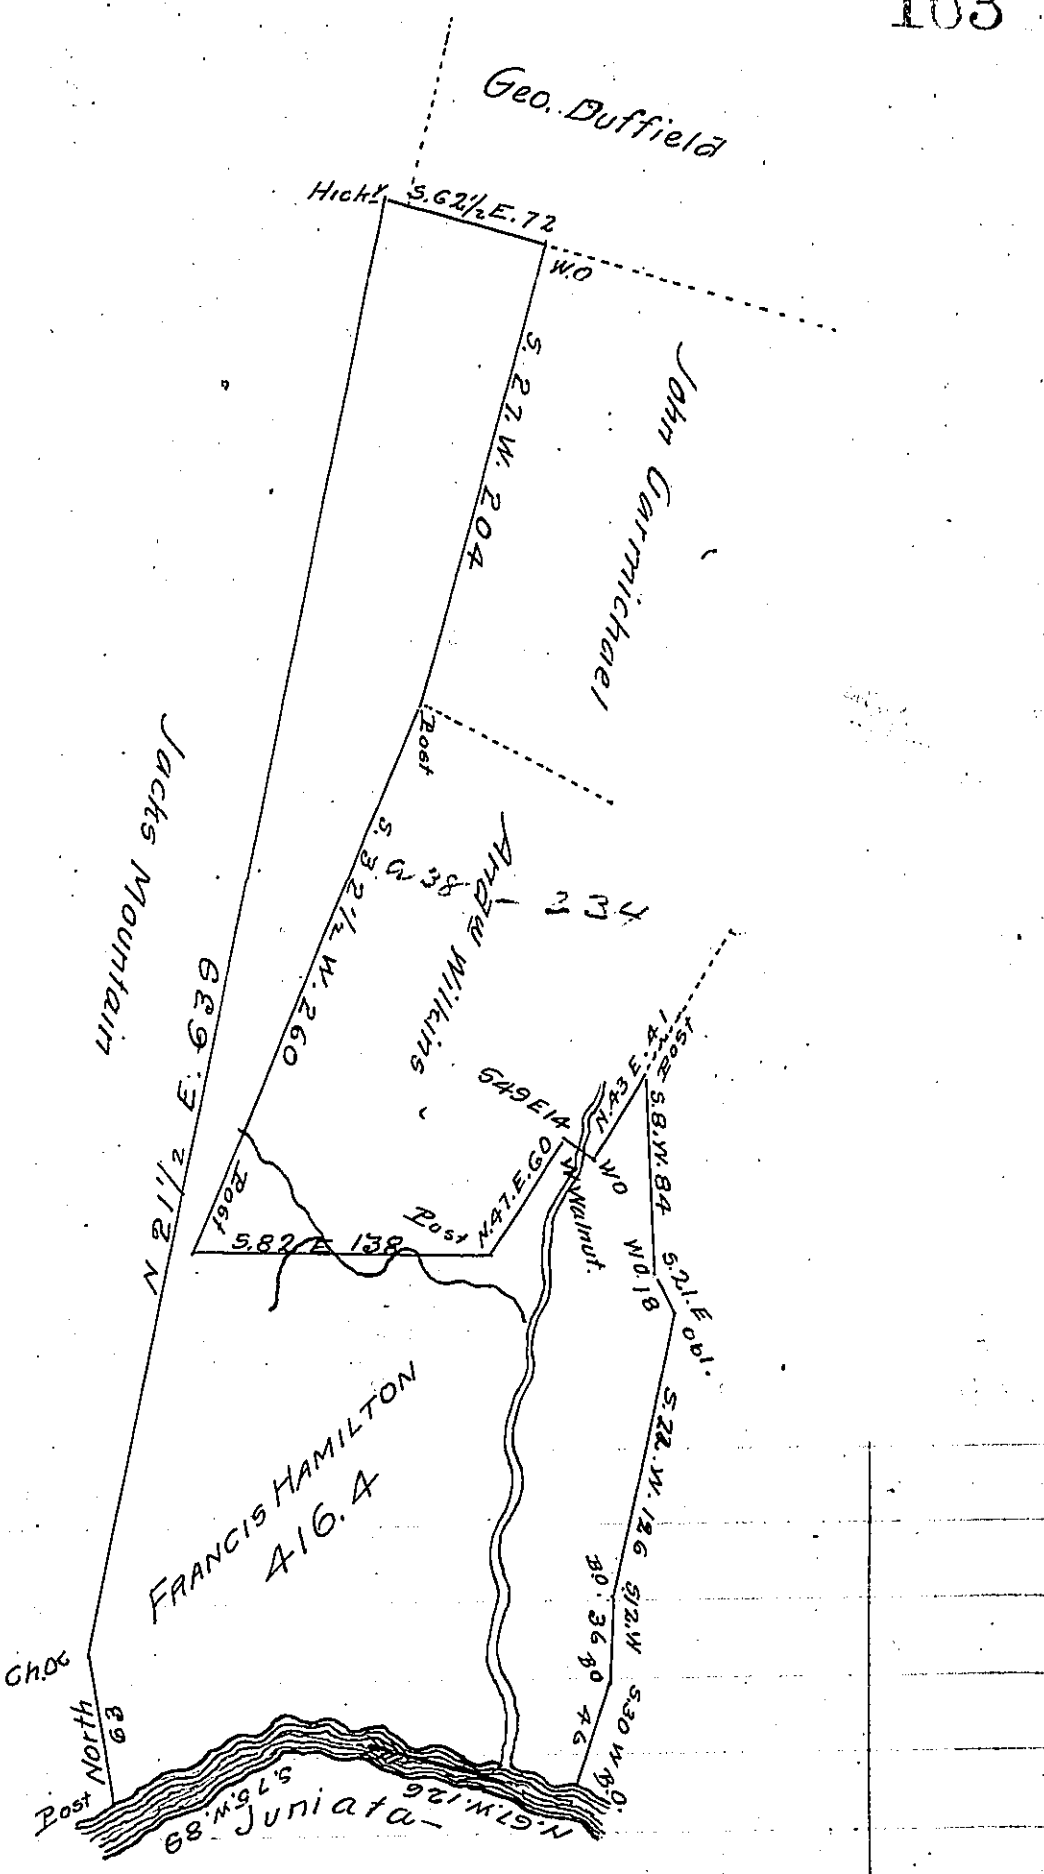

A draft of a tract of land situate in Wayne Township Mifflin County containing Four hundred & Sixteen acres & four tenths of an acre & the usual allow^ce of six p cent for roads &c^a. Resurveyed for Francis Hamilton April (6bl.) ^th 1792 in pursuance of a Warrant dated Feb^y. 23^d 1785.

Note. a former Survey was made for Francis Hamilton June 28^th 1785 which interfered with a survey made for Andrew Wilkins which has now been rectified James Harris D.S.

Daniel Brodhead Esq^r Surv^r Gen^l

IN TESTIMONY that the above is a copy of the original remaining on file in the Department of Internal Affairs of Pennsylvania, made comformably to an Act of Assembly approved the 16th day of February 1833, I have hereunto set my hand and caused the Seal of said Department to be affixed at Harrisburg, this thirteenth day of November 1907

Henry Houck

Secretary of Internal Affairs.