FORM No 1.

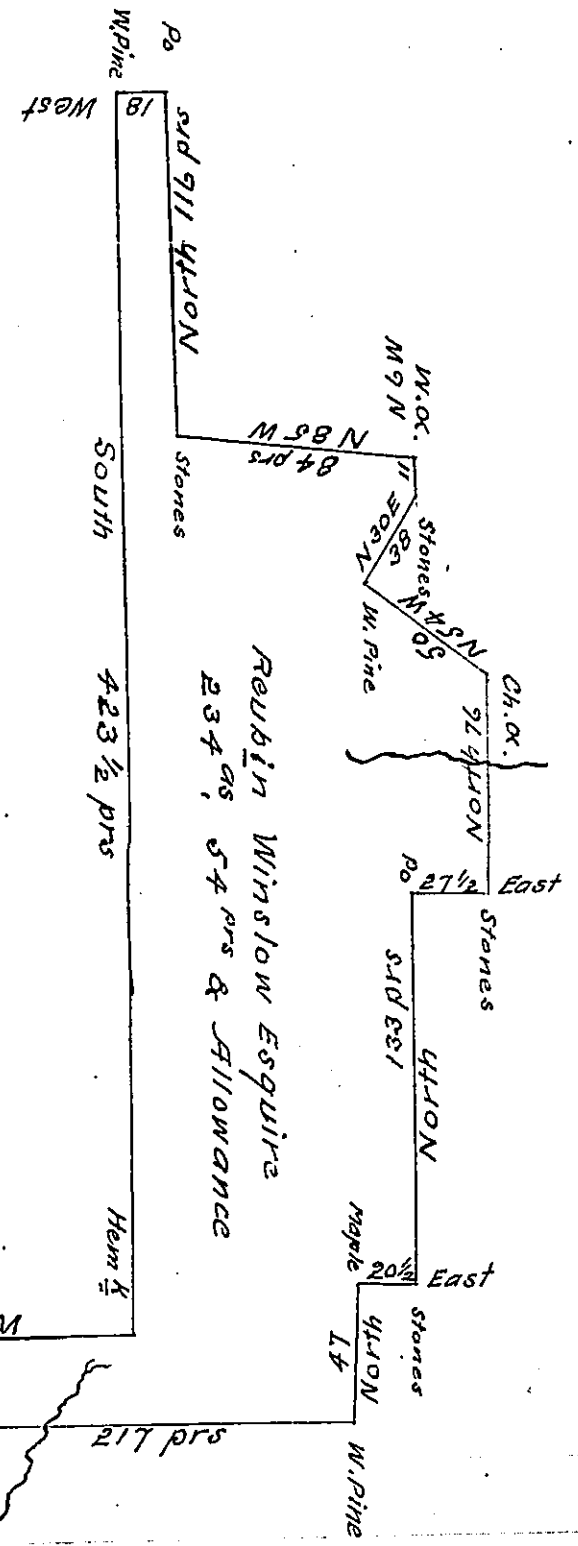

Situate in Jay Township Clearfield County containing two hundred and thirty four acres and fifty four perches & the usual allowance of Six per cent for roads &C adjoining lands of A D Hepburn — Kennedy & James Yard Surveyed for Reubin Winslow in virtue of his Warrant dated 3rd August 1839 for two hundred and twenty five acres June 18th 1840 By

To Jacob Sallade Esquire Moses Boggs D.S.

Surveyor Gen!

IN TESTIMONY that the above is a copy of the original remaining on file in the Department of Internal Affairs of Pennsylvania, made conformably to an Act of Assembly approved the 16th day of February, 1833, I have hereunto set my Hand and caused the Seal of said Department to be affixed at Harrisburg, this Seventh day of October 1907.

Henry Houck

Secretary of Internal Affairs.