FORM No 1.

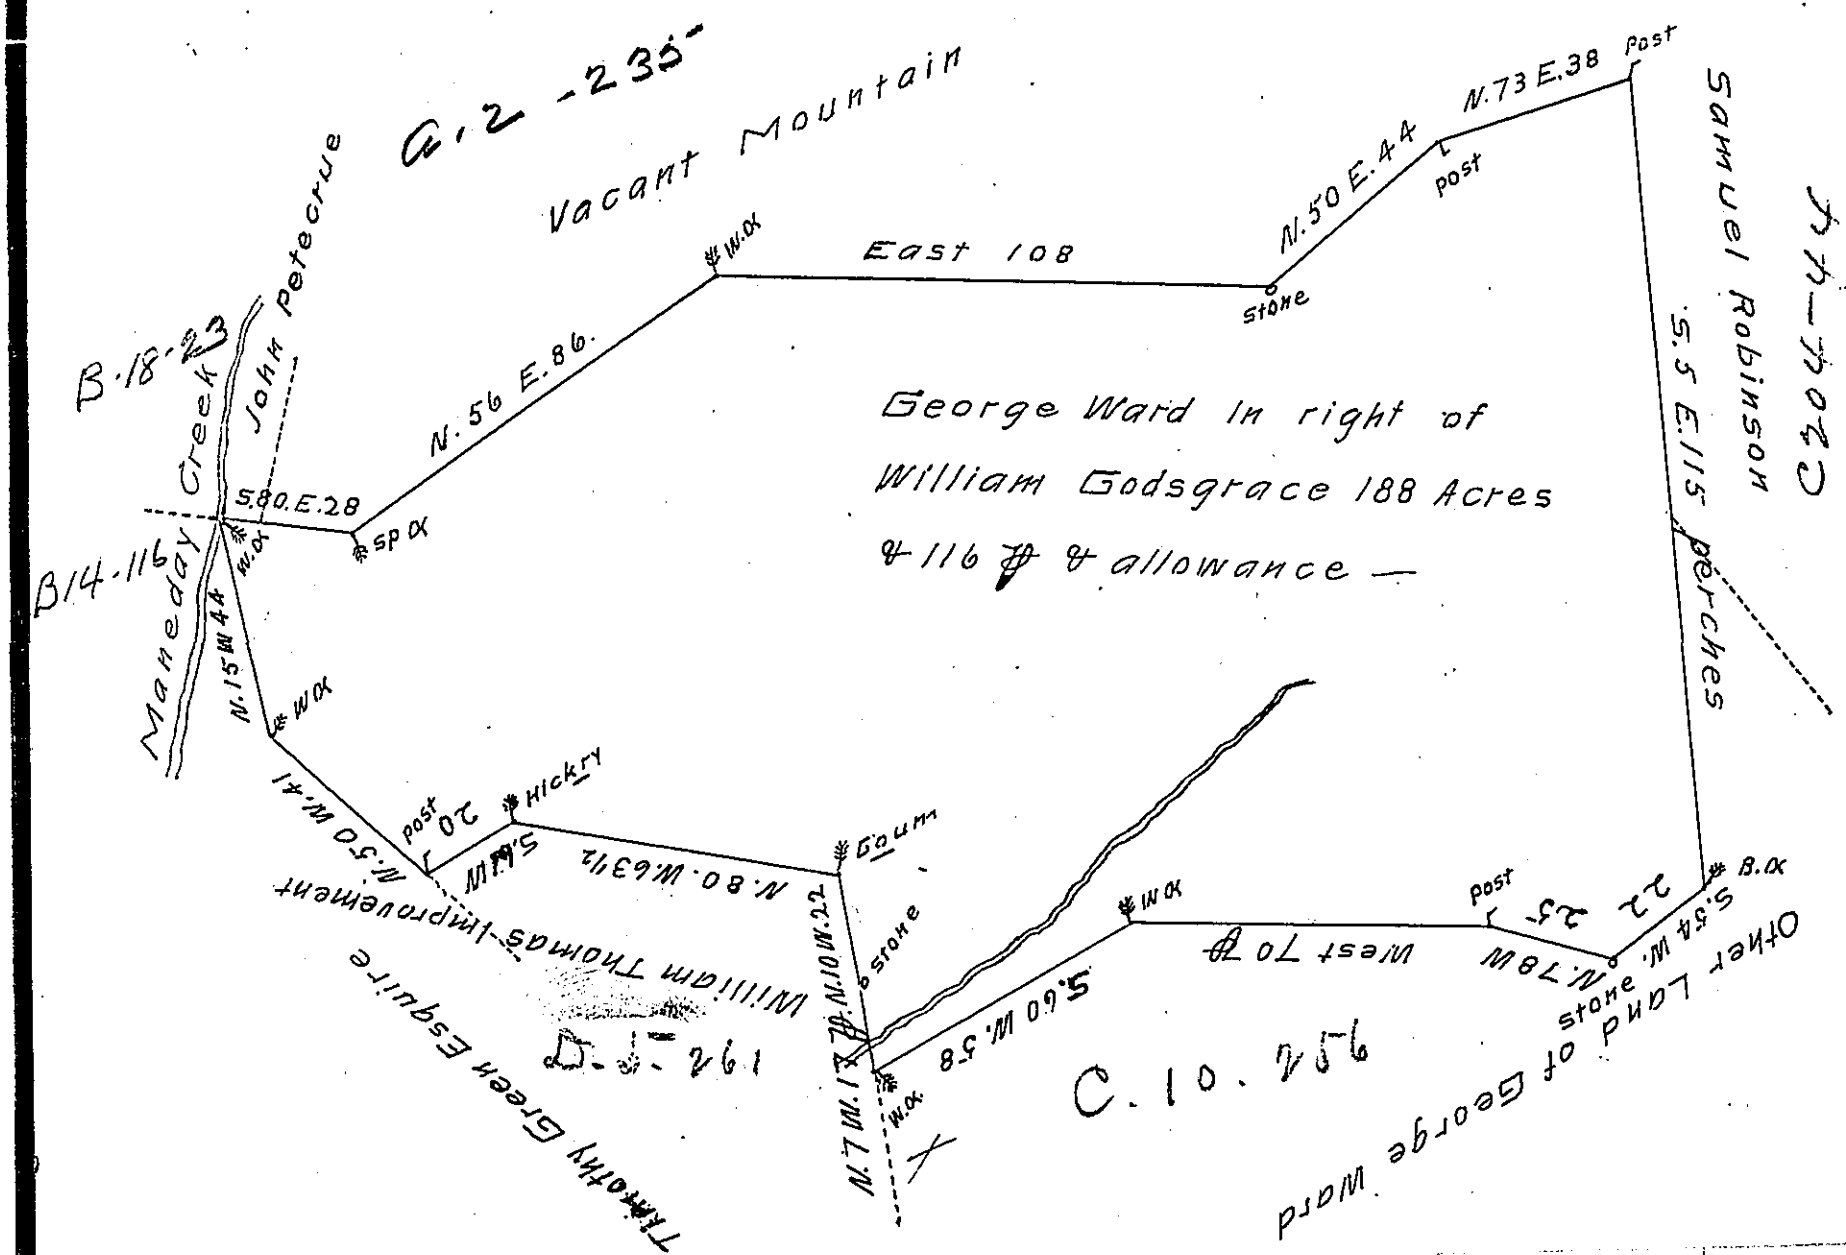

By Virtue of an application N. 1654 dated the 24th day of June 1766 Surveyed the 15th day of June 1786 To George Ward in right of William Godsgrace. the above described tract of Land situate in West Hanover Township Dauphin (Late Lancaster) County Containing one Hundred & Eighty Eight Acres & 116 ⅌ perches & allowance of six ⅌ Cent for Roads &c.

Thomas Clark

To John Lukens Esquire
Surveyor Genral of Pennsylvania

IN TESTIMONY that the above is a copy of the original remaining on file in the Department of Internal Affairs of Pennsylvania, made conformably to an Act of Assembly approved the 16th day of February, 1833, I have hereunto set my Hand and caused the Seal of said Department to be affixed at Harrisburg, this 10th *day of* Oct. *1907*

Henry Hoch

Secretary of Internal Affairs.