FORM No 1.

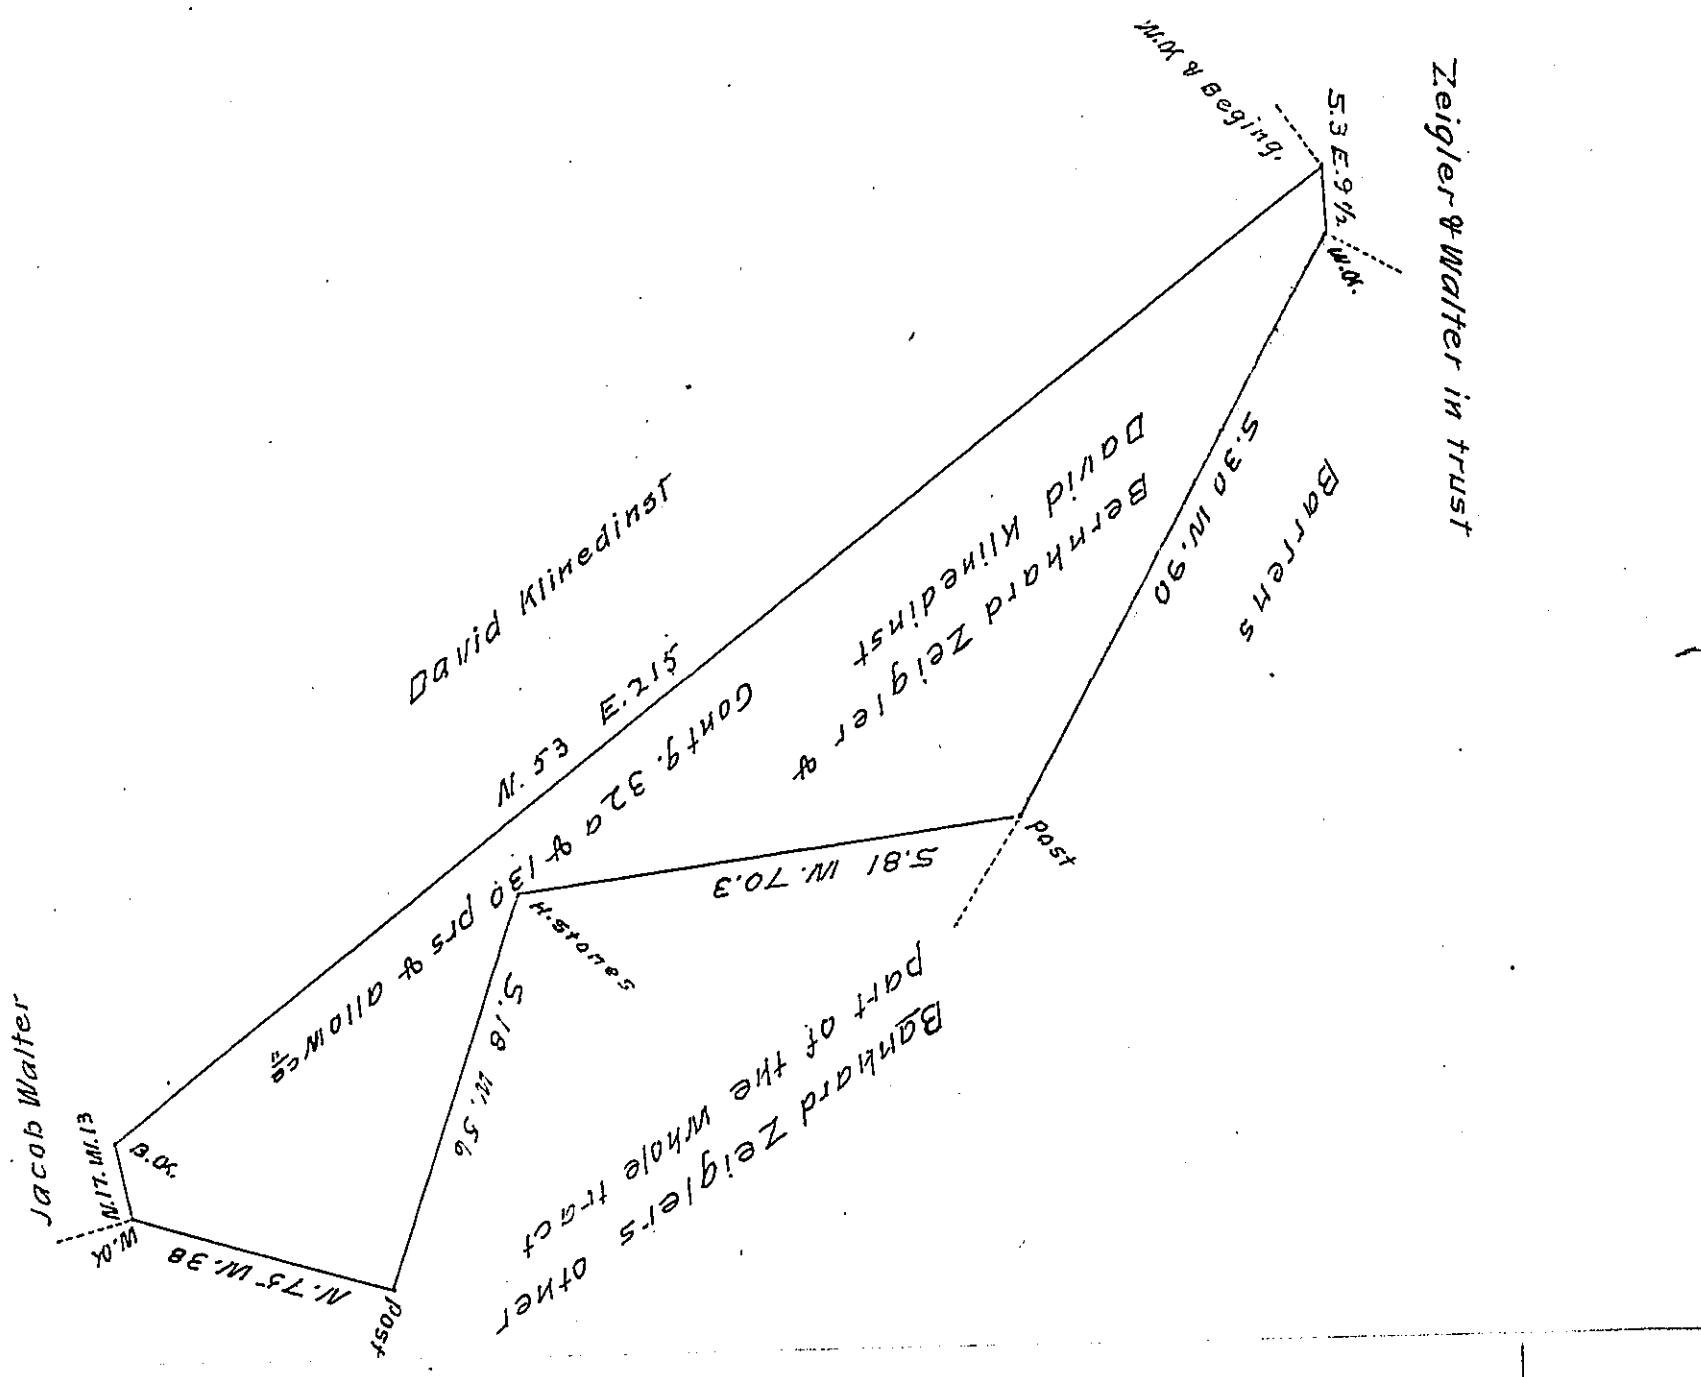

Situate in Codorus Township in the County of York, Containing 32 a & 130 ℘ erches and allowance &c. Being part of a larger Tract of 65 a & allowance of Land, Originally Surveyed by William Mathews late O.S. on the 2d of the 9th month 1773. In Pursuance of a Warrant for 70 a Granted to Bernhard Zeigler and David Klinedinst bearing date the 3d day of June A.D. 1773. Resurveyed and divided off from the said larger Tract of Land by William Kersey late O.S. on the 7th day of the 12th mo. 1775. And now the above has been calculated examined and found to be correct at the request of the present owners John Ziegler. who desired the same to be returned for confirmation the 5th day of August Anno Domini 1811.

℘ Jacob Spangler D.S.

To Andrew Porter Esq! Surveyor General
Lancaster Pa.

IN TESTIMONY that the above is a copy of the original remaining on file in the Department of Internal Affairs of Pennsylvania, made conformably to an Act of Assembly approved the 16th day of February, 1833, I have hereunto set my Hand and caused the Seal of said Department to be affixed at Harrisburg, this 21st *day of* Oct. *1907*

Henry Houck

Secretary of Internal Affairs.