FORM NO 1.

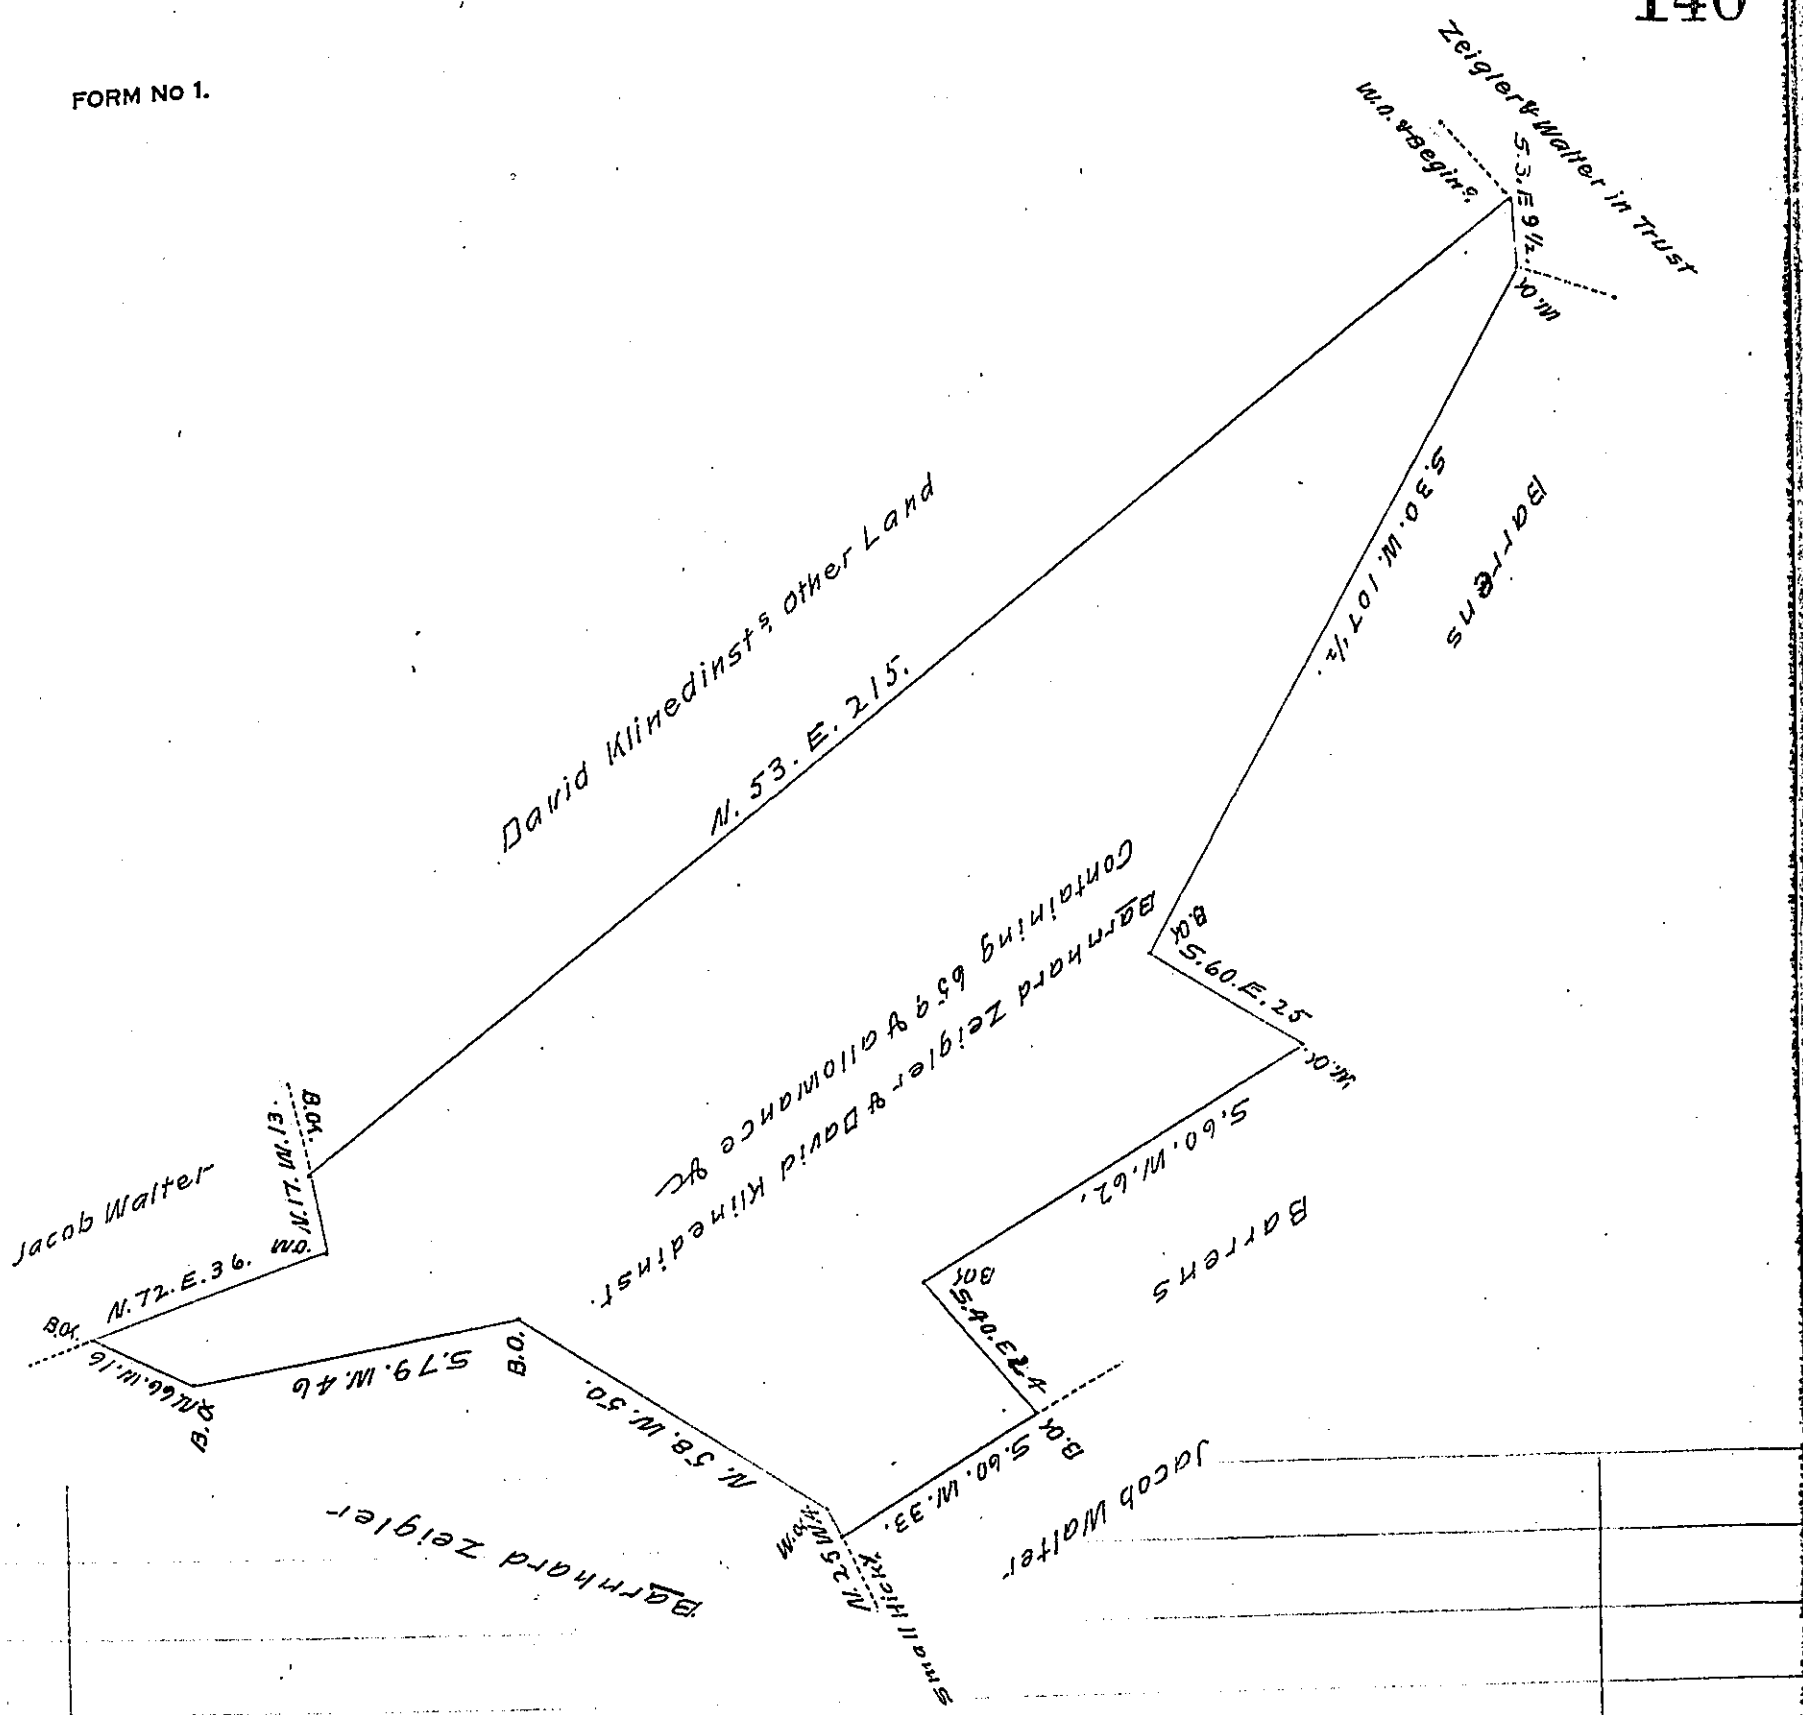

Situate in Codorus Township in the County of York. Containing as above set forth 65 9 and the usual allowance of six per Cent &c Originally Surveyed by William Kersey late D.S. on the 7th day of the 12th Mo 1775. In Pursuance of a Warrant for 70 9 Granted to Bernhard Zeigler and David Klinedinst bearing date the third day of June A.D. 1773. And now at the request of the Present owner We are desired to make return of the draught, as exmined & corrected the 26th day of January Anno Domini 1808.

To Samuel Cochran Esqr
Surveyor General Lancaster pa.

} Per Jacob Spangler D.S.
John Eichelberger D.S.

IN TESTIMONY that the above is a copy of the original remaining on file in the Department of Internal Affairs of Pennsylvania, made conformably to an Act of Assembly approved the 16th day of February, 1833, I have hereunto set my Hand and caused the Seal of said Department to be affixed at Harrisburg, this 21st day of Oct. 1907

Henry Houck

Secretary of Internal Affairs.