FORM No 1.

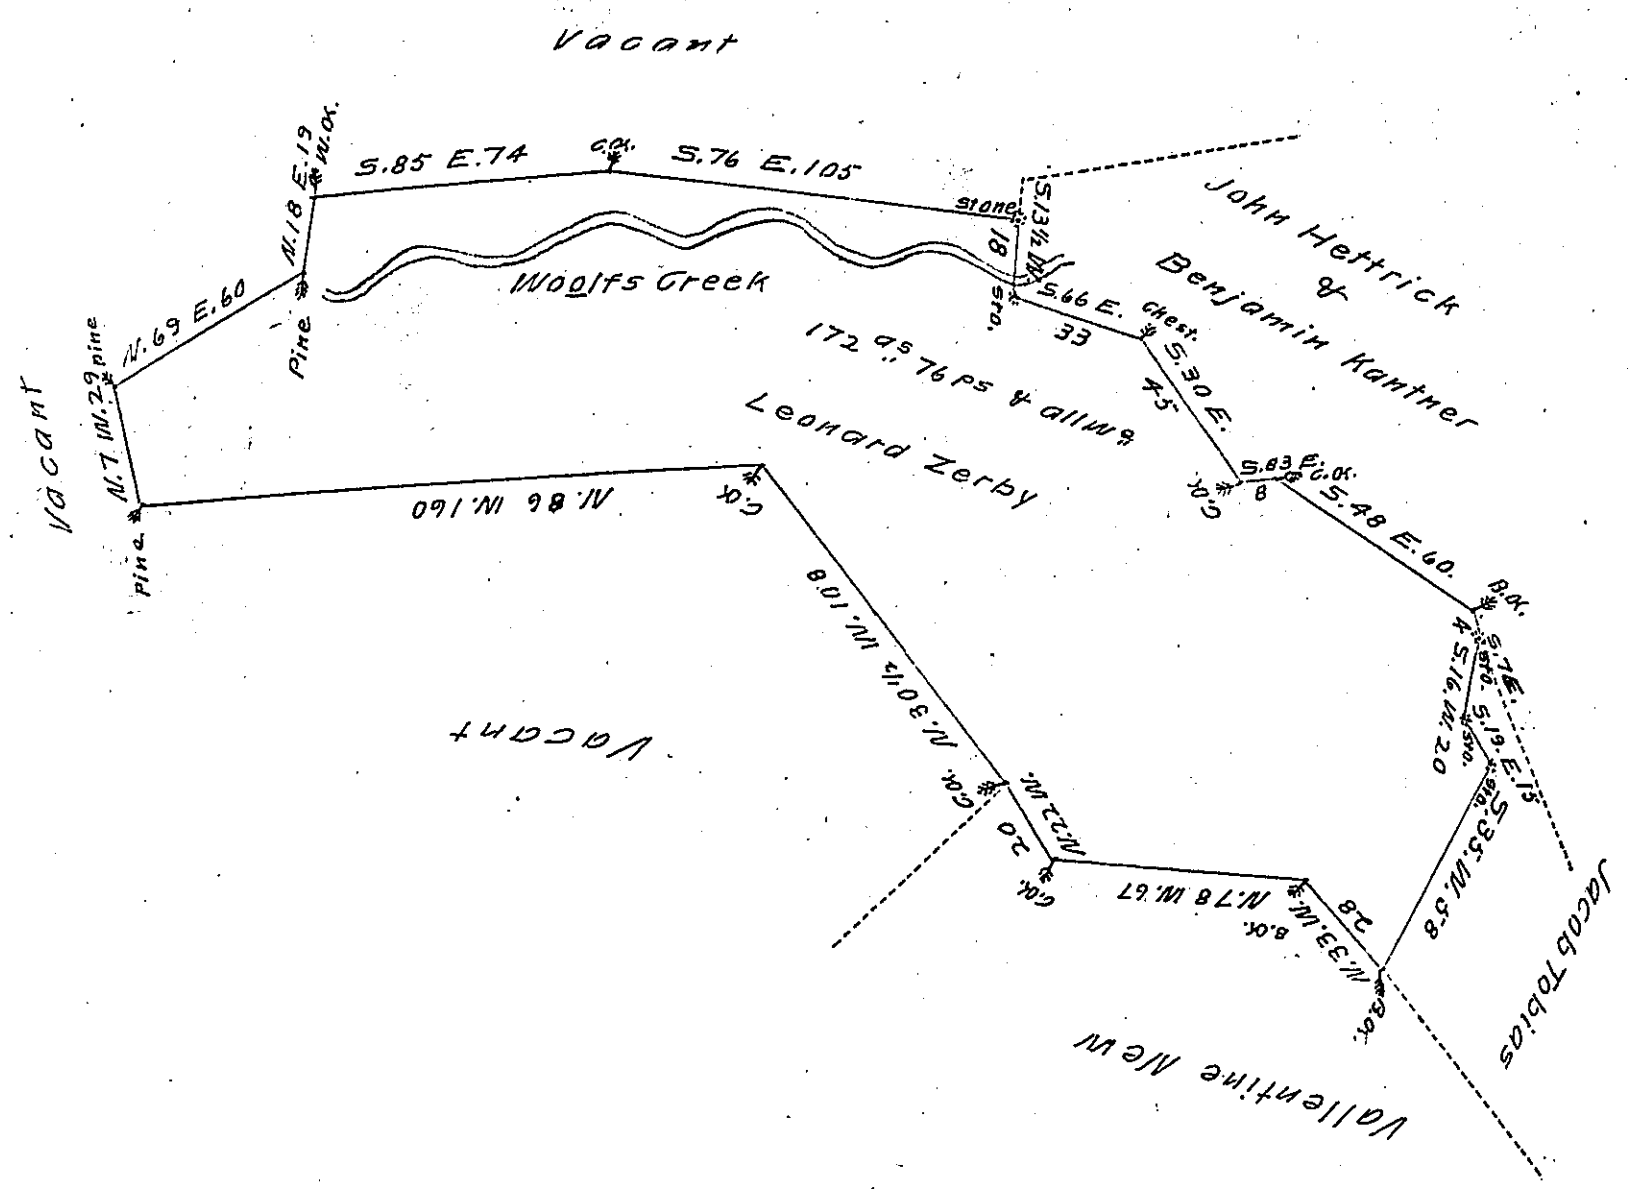

A Draught of one hundred and seventy two acres and seventy six perches and allowance of six per Ct. for roads &c Situate in the Township of Tulpehoccon in Berks County. Survey'd to Leonard Zerby in pursuance of a Warrant bearing date August the 1st 1793 the 20th January 1819

Pr. Jno. V. Epler D.S.

To Jacob Spangler Esqr.
Surveyor Genl.

IN TESTIMONY that the above is a copy of the original remaining on file in the Department of Internal Affairs of Pennsylvania, made conformably to an Act of Assembly approved the 16th day of February, 1833, I have hereunto set my Hand and caused the Seal of said Department to be affixed at Harrisburg, this 11th *day of* Nov. *1907*

Henry Houck

Secretary of Internal Affairs.