FORM No. 1.

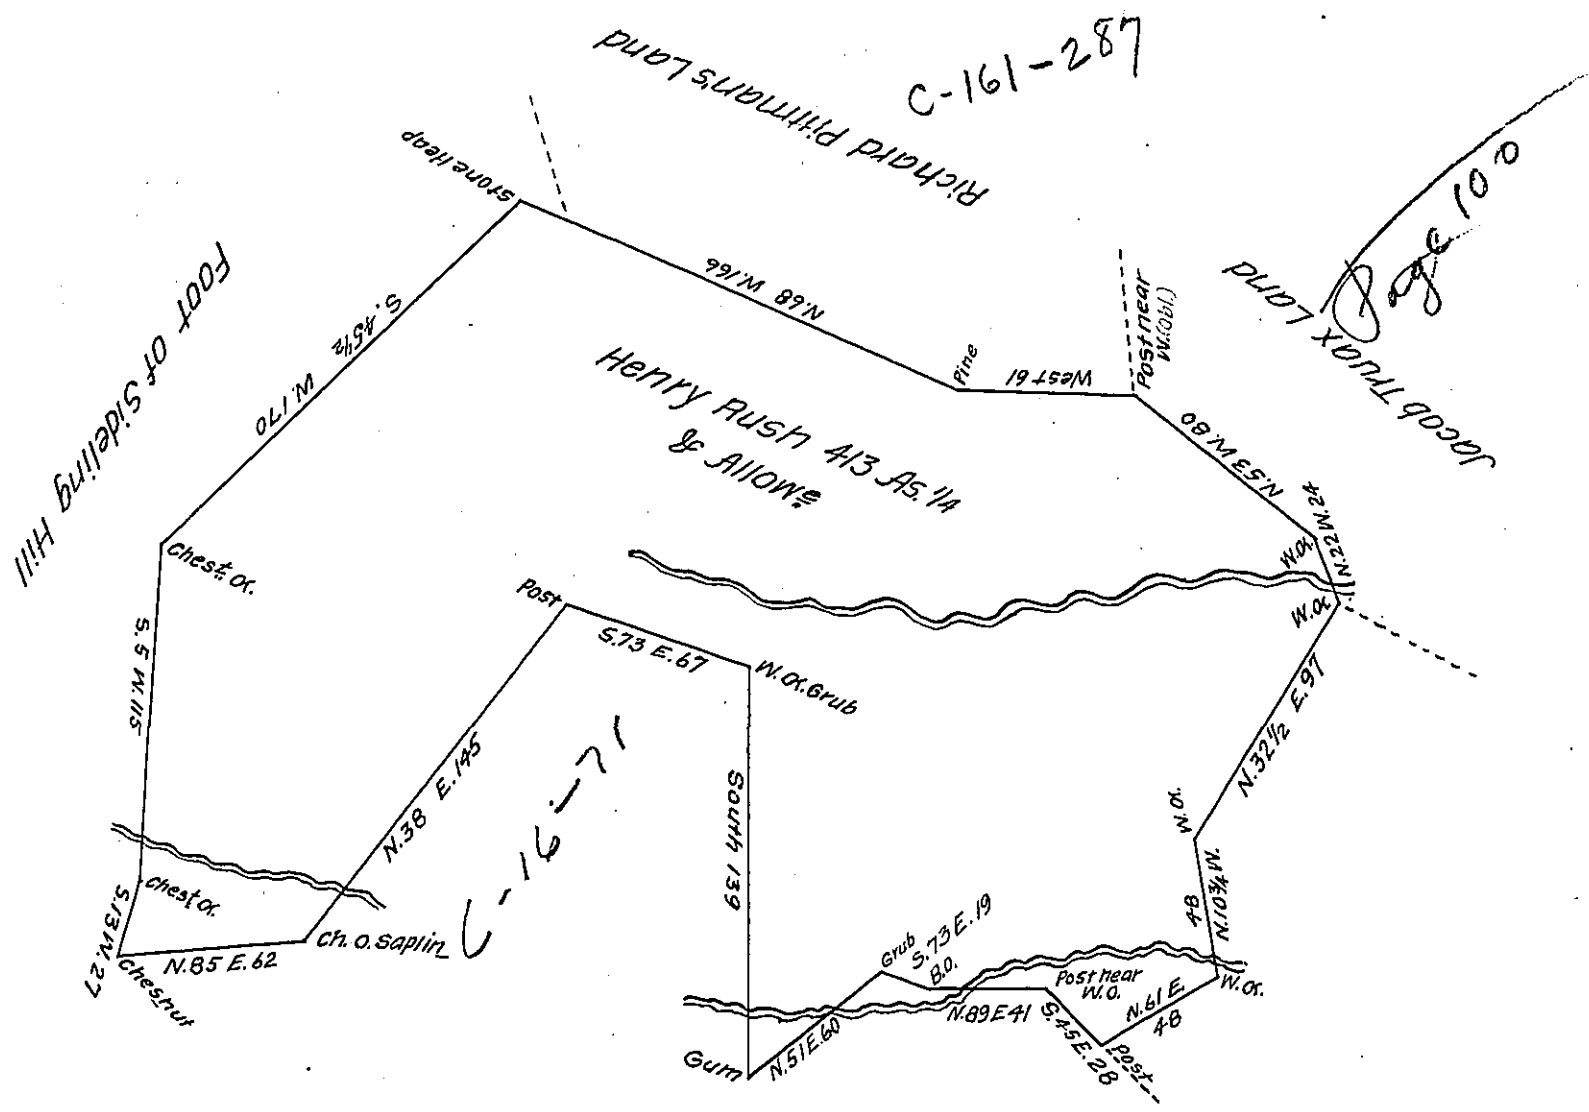

Land Surveyed in the Name of Jacob Rush

A Draft of a Tract of Land situate on the Waters of Tonoloway Creek in Belfast Township in the County of Bedford Containing Four hundred and thirteen acres, one-quarter and allowance of six pr Cent for Roads &c. Surveyed for Henry Rush the 24th Day of March 1794. In pursuance of a warrant dated the 11th Day of May 1785.

George Woods, Junr D. S.

To Daniel Brodhead, Esqr S. G.

IN TESTIMONY that the above is a copy of the original remaining on file in the Department of Internal Affairs of Pennsylvania, made comformably to an Act of Assembly approved the 16th day of February 1833, I have hereunto set my hand and caused the Seal of said Department to be affixed at Harrisburg, this tenth *day of* August *1907*

Henry Houck

Secretary of Internal Affairs.