FORM No. 1.

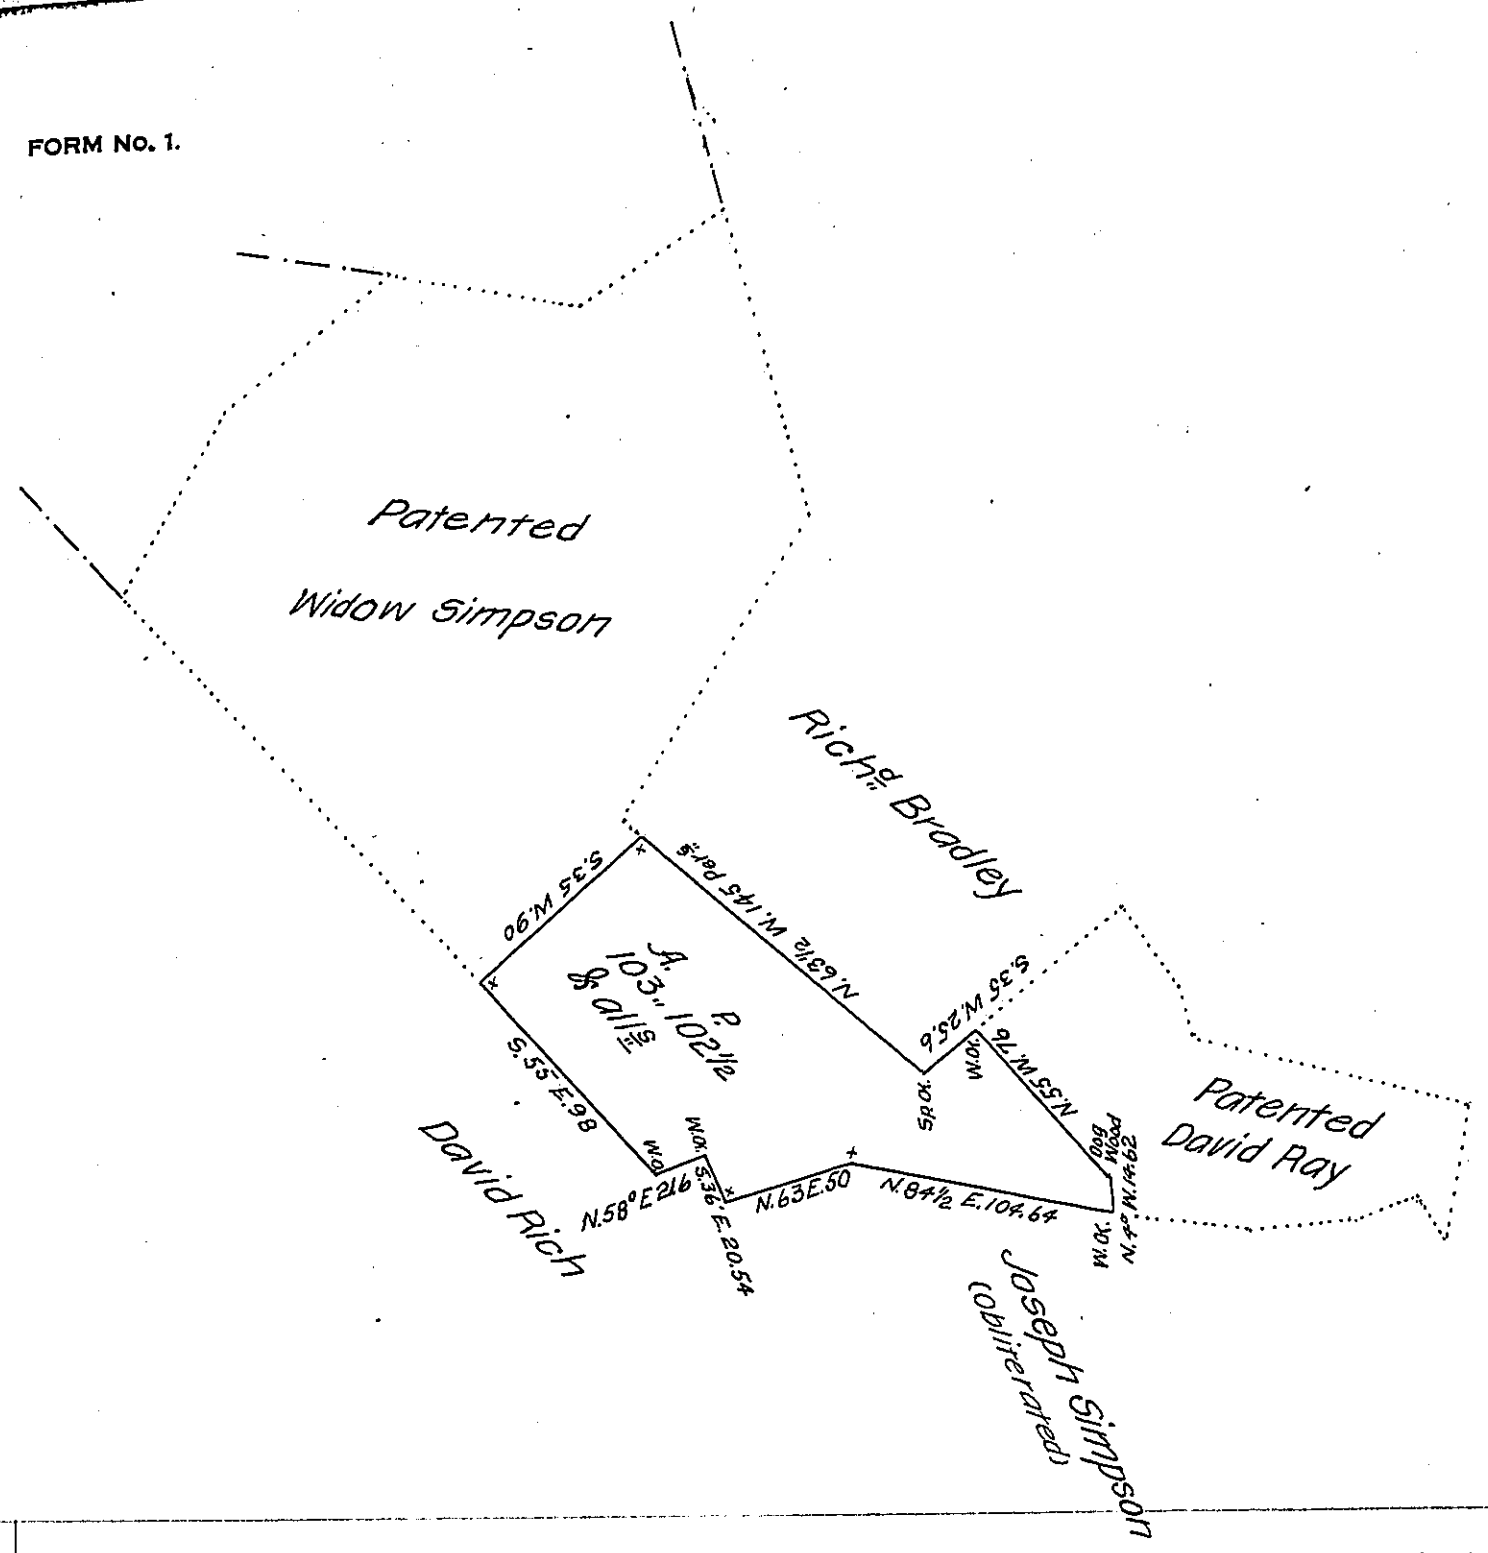

Draught of part of a tract of land, surveyed as of the 8th day of April, A.D. 1864; the whole having been surveyed upon a warrant of the 3rd November, A.D. 1785, No. 197, in the name of Matthew Simpson, situate on the waters of Turtle Creek, then in Westmoreland County, now Allegheny County, Pennsylvania; Containing one hundred and three acres and one hundred and two and one-half perches, with an allowance proportioned at six per cent. for Roads and Highways.

E. H. Heastings,
C.S.

To James P. Barr, Esq.
Surveyor General
Harrisburg, Penna.

IN TESTIMONY that the above is a copy of the original remaining on file in the Department of Internal Affairs of Pennsylvania, made comformably to an Act of Assembly approved the 16th day of February 1833, I have hereunto set my hand and caused the Seal of said Department to be affixed at Harrisburg, this third *day of* September *1907.*

Henry Houck

Secretary of Internal Affairs.