FORM No. 1.

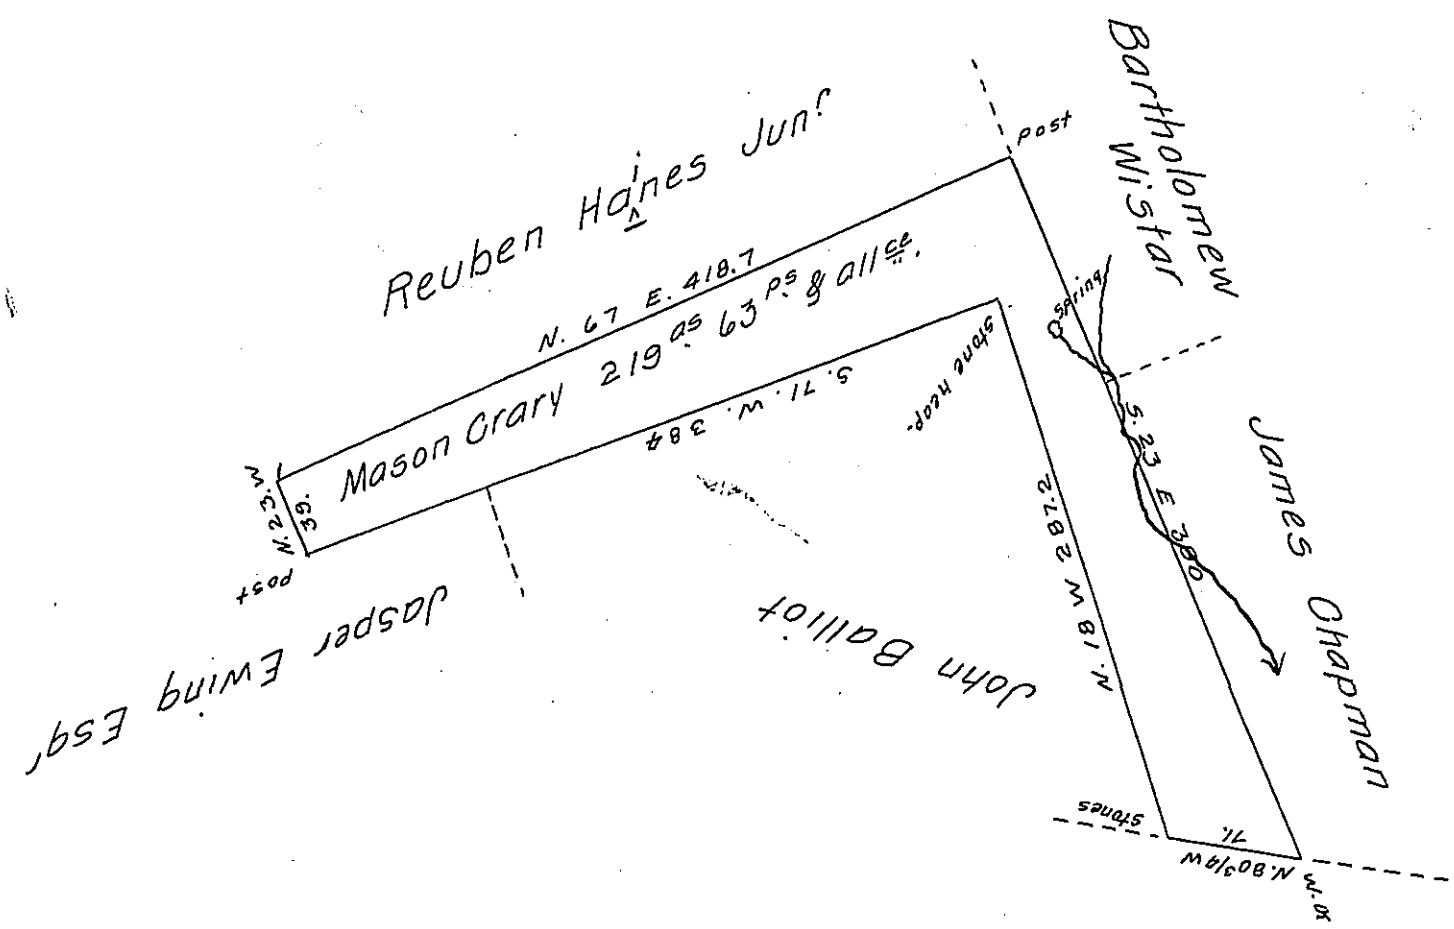

Draught of a tract of land Situate in Sugar loaf Township Luzerne County Containing two hundred and Nineteen Acres and Sixty three perches and the Usual allowance &c. Surveyed the above described tract of land for Mason Crary the 4th day of September A.D. 1815. By Virtue of his Warrant dated the 6th day of July A.D. 1815.

Richd T. Leech Esqr. Survr Genl } John Bennet D.S.

IN TESTIMONY that the above is a copy of the original remaining on file in the Department of Internal Affairs of Pennsylvania, made comformably to an Act of Assembly approved the 16th day of February 1833, I have hereunto set my hand and caused the Seal of said Department to be affixed at Harrisburg, this twenty fifth *day of* November *1907.*

Henry Houck

Secretary of Internal Affairs.