FORM No. 1.

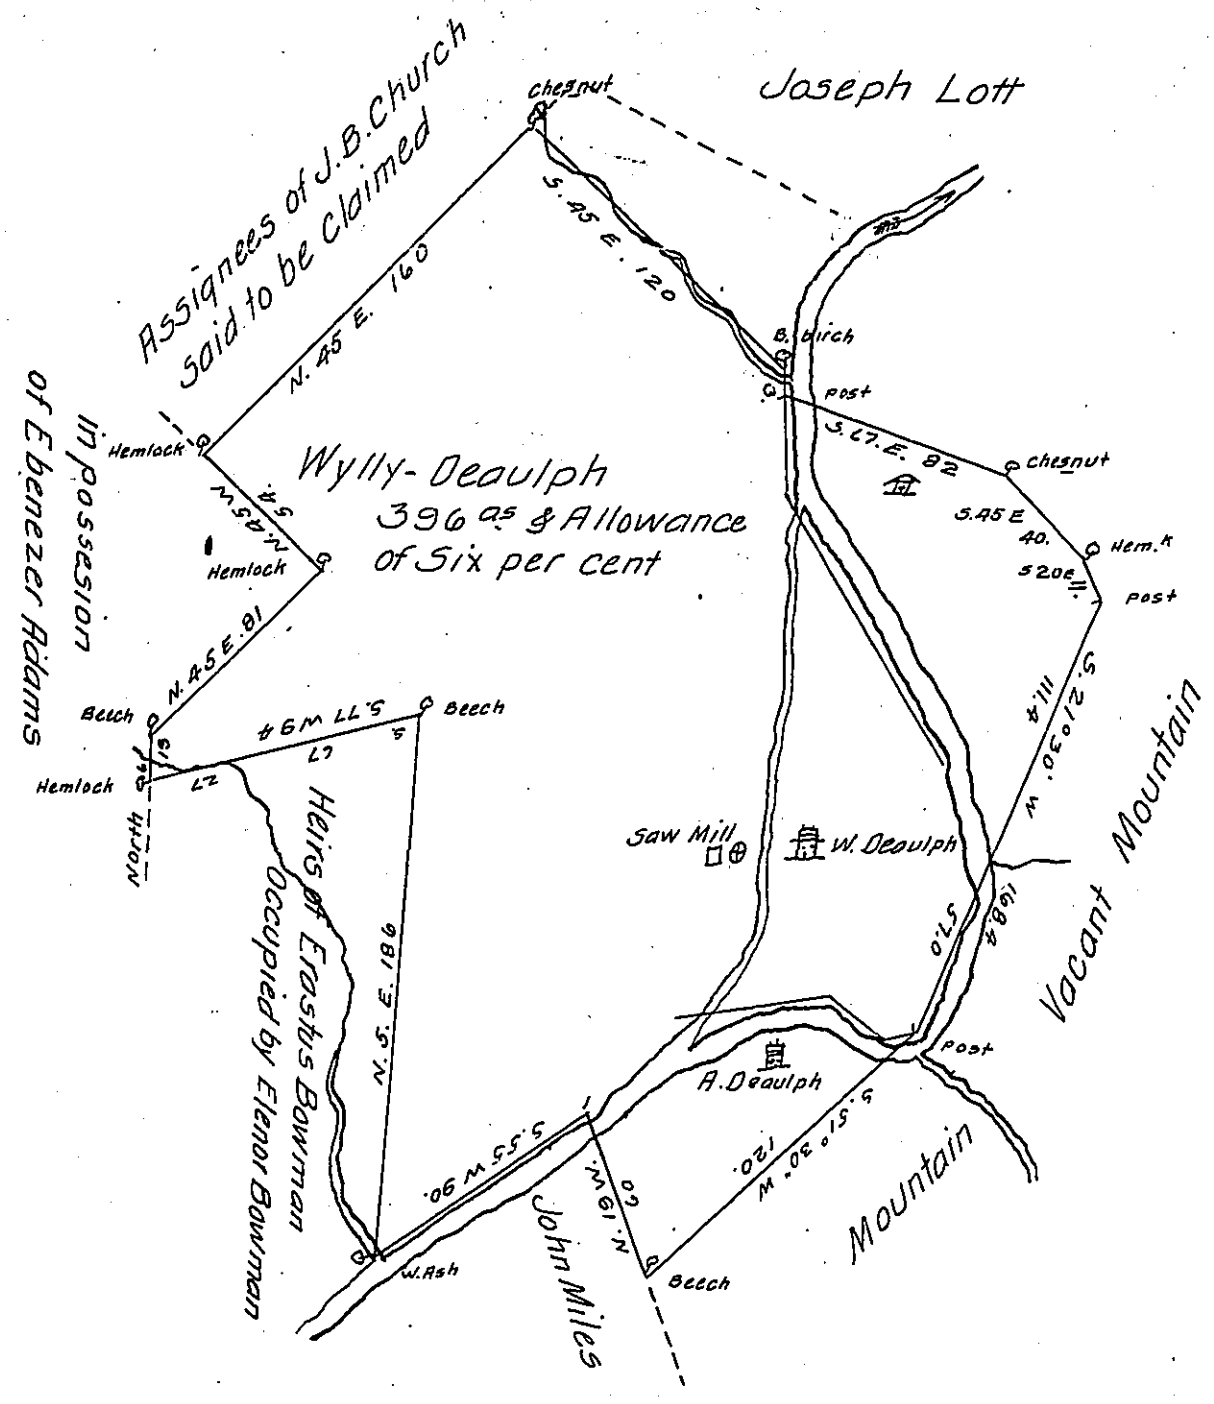

A draught of a tract of land Situate on the main branch of Big Mehooppenny Creek about one Mile below the forks there of in the Township of Brantrim County of Luzerne Including Improvements of Wyllys Deaulph (Consisting of two dwelling houses a Saw Mill and about twenty acres of Cleared land) which Commenced the first of March 1798 and has been Continued ever Since and is now the actual residence of two families. Containing three hundred and Ninety Six acres and Allowance of Six per cent for roads. Surveyed to Wyllys Deaulph the 26th day of September 1811. In pursuance of a Warrant dated the 22 day of august 1810

by Jonathan Stevens D.S.

Andrew Porter Esquire S.Gen.l

IN TESTIMONY that the above is a copy of the original remaining on file in the Department of Internal Affairs of Pennsylvania, made comformably to an Act of Assembly approved the 16th day of February 1833, I have hereunto set my hand and caused the Seal of said Department to be affixed at Harrisburg, this thirteenth *day of* December *1907.*

Henry Houck

Secretary of Internal Affairs.