FORM No 1.

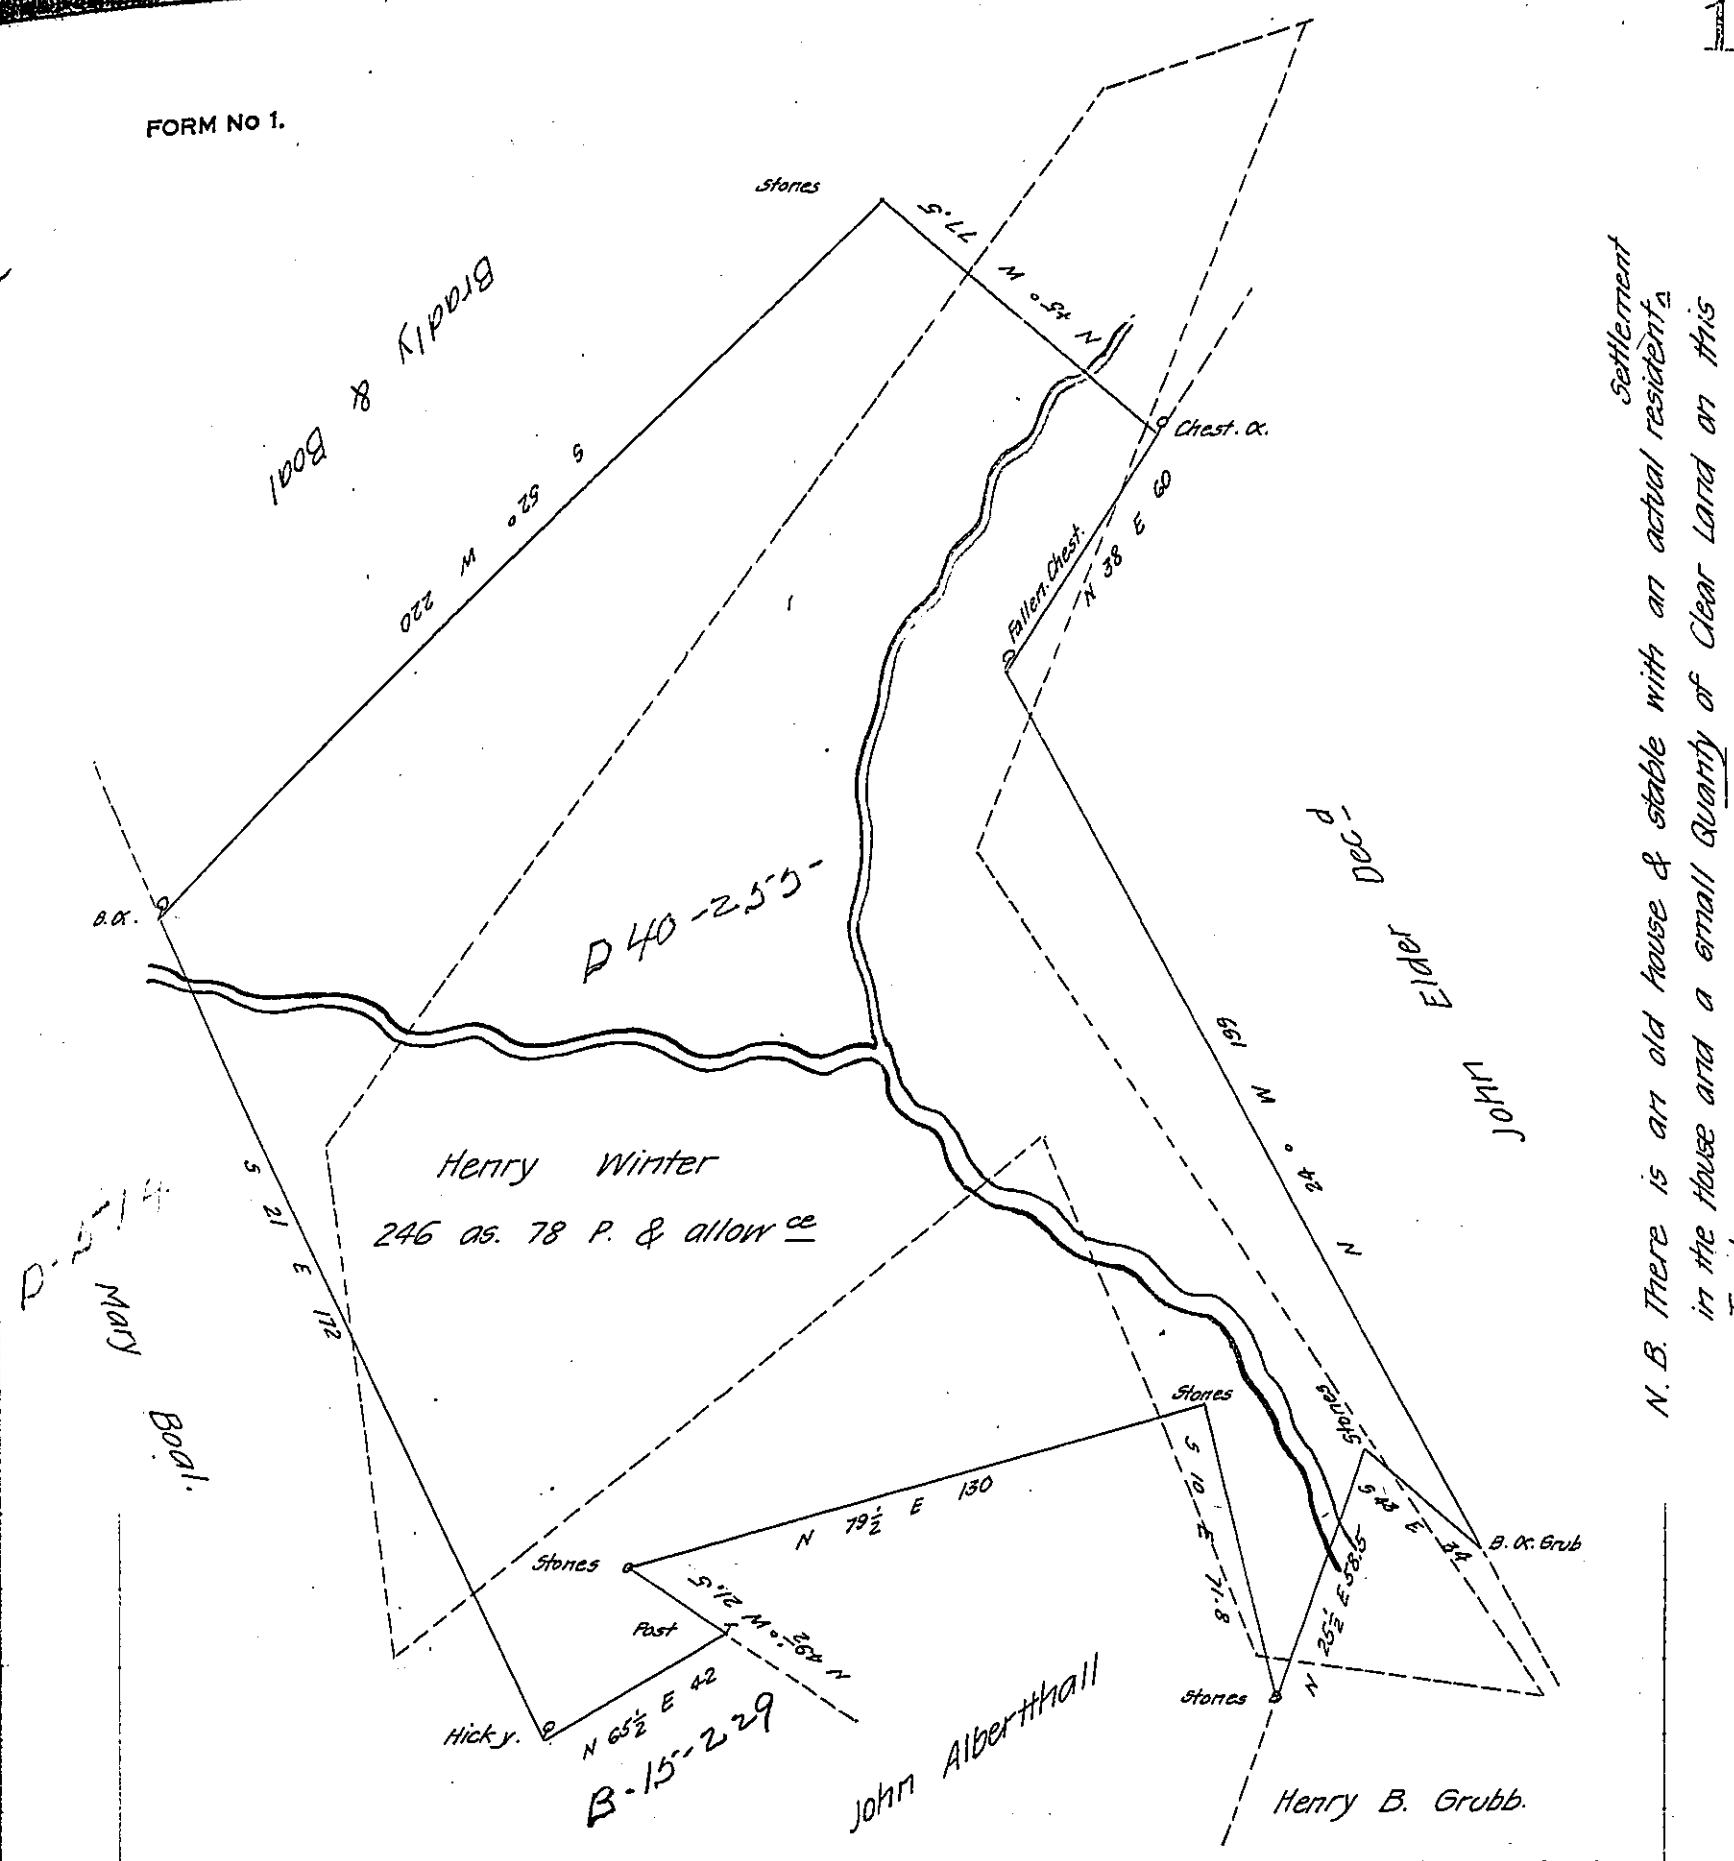

N. B. There is an old house & stable with an actual resident Settlement in the house and a small Quarry of Clear Land on this Tract.

Surveyed for Henry Winter on the 2sd of October 1811 By Virtue of his Warrant of the 10th of May 1811 the above described tract of Land Containing two hundred and forty six acres seventy eight perches & the allowance of Six P. Ct. Situate in Indiantown Gap East Hanover Township Dauphin County

Andrew Porter Esq.r — John McKee D.S.

Surveyor General.

N.B. The dotted lines represents a survey made in pursuance of an application granted to Samuel Brown dated 24th of June 1760 No 1655, Now Claimed by Heirs of William McCullouch Decd.

IN TESTIMONY that the above is a copy of the original remaining on file in the Department of Internal Affairs of Pennsylvania, made conformably to an Act of Assembly approved the 16th day of February, 1833, I have hereunto set my Hand and caused the Seal of said Department to be affixed at Harrisburg, this first *day of* November *1907*

Henry Houck

Secretary of Internal Affairs.