FORM No 1.

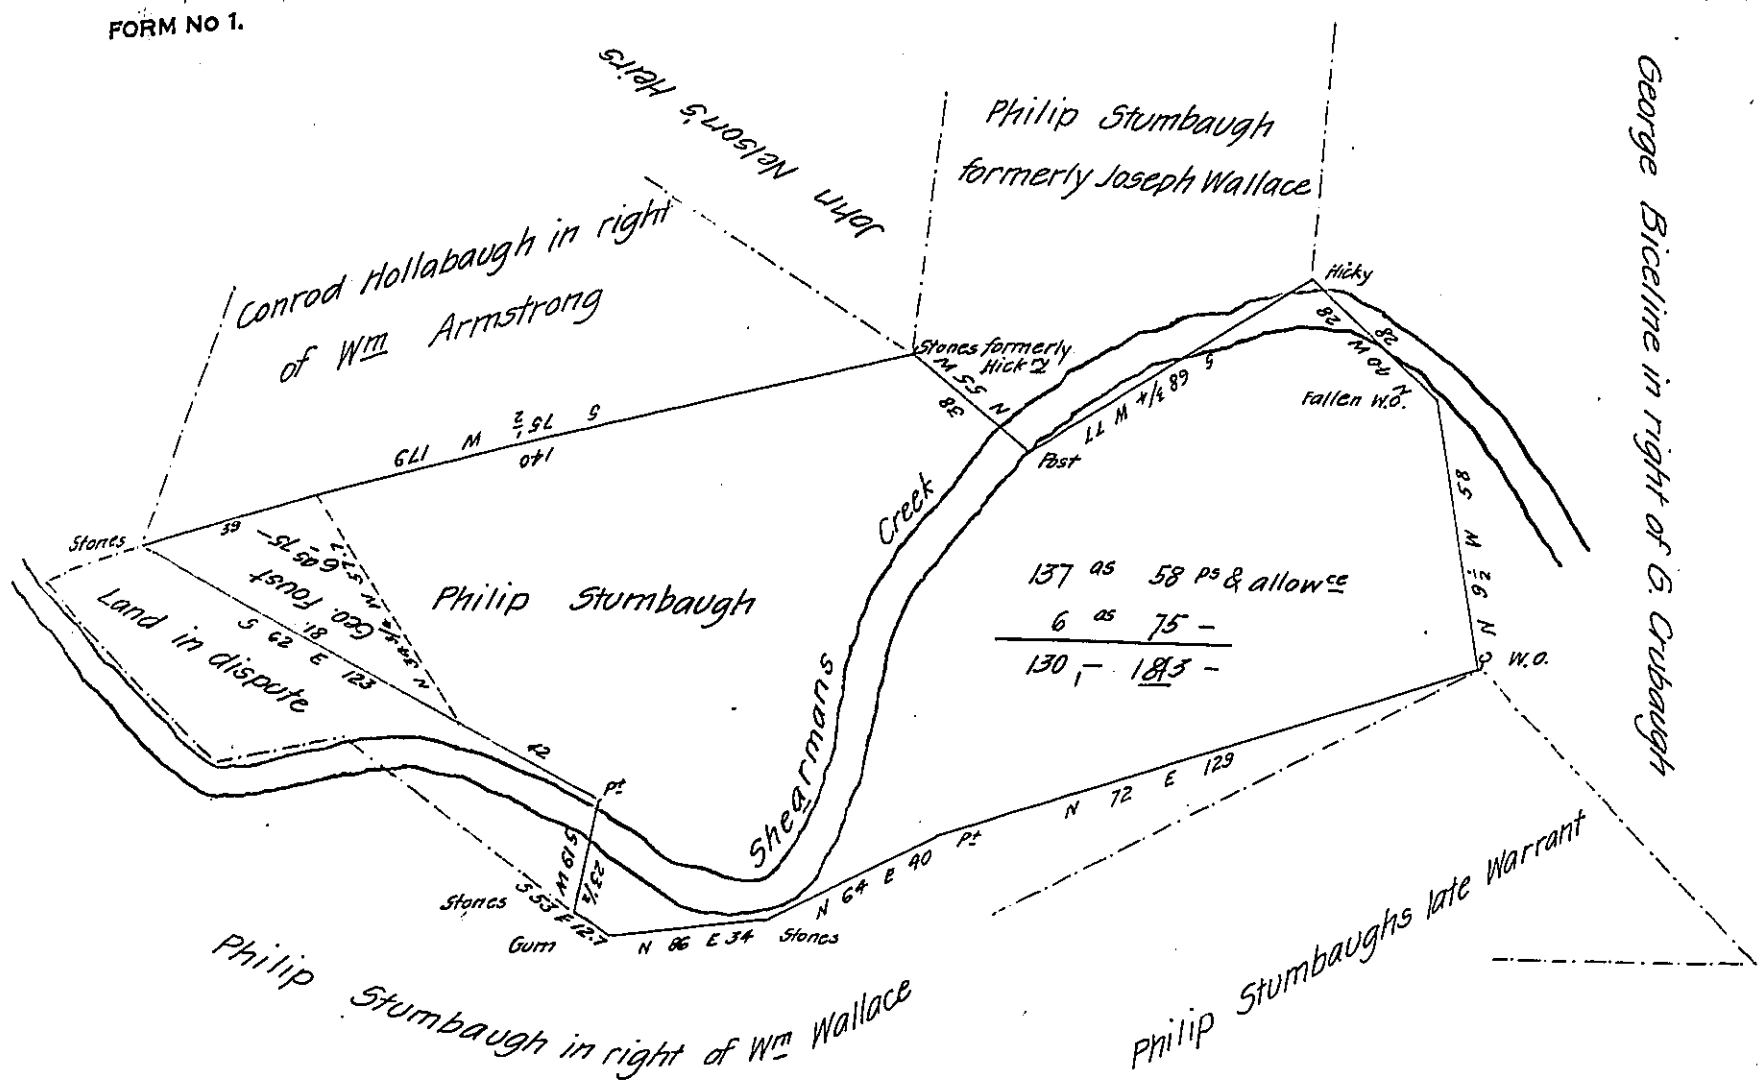

The above draught describes part of a tract of Land Situate in Tyboyne Township Perry County Containing One hundred thirty seven acres fifty eight perches & allowance of six per Cent for Roads &c. Part of 142 as 136 pr & alle. Originally surveyed the 27th day of April 1767 on an Order granted Thomas Hewett for 150 ac dated August 16th 1766 No 866 Surveyed as above May 12th 1829 Pr

Wm Wilson D.S.

Gabriel Hiester Esqr.

Surveyor General of Pa.

IN TESTIMONY that the above is a copy of the original remaining on file in the Department of Internal Affairs of Pennsylvania, made conformably to an Act of Assembly approved the 16th day of February, 1833, I have hereunto set my Hand and caused the Seal of said Department to be affixed at Harrisburg, this seventh *day of* February *1908*

Henry House

Secretary of Internal Affairs.