See. B-20-145

Benjamin Hartleys Claim

FORM No. 1.

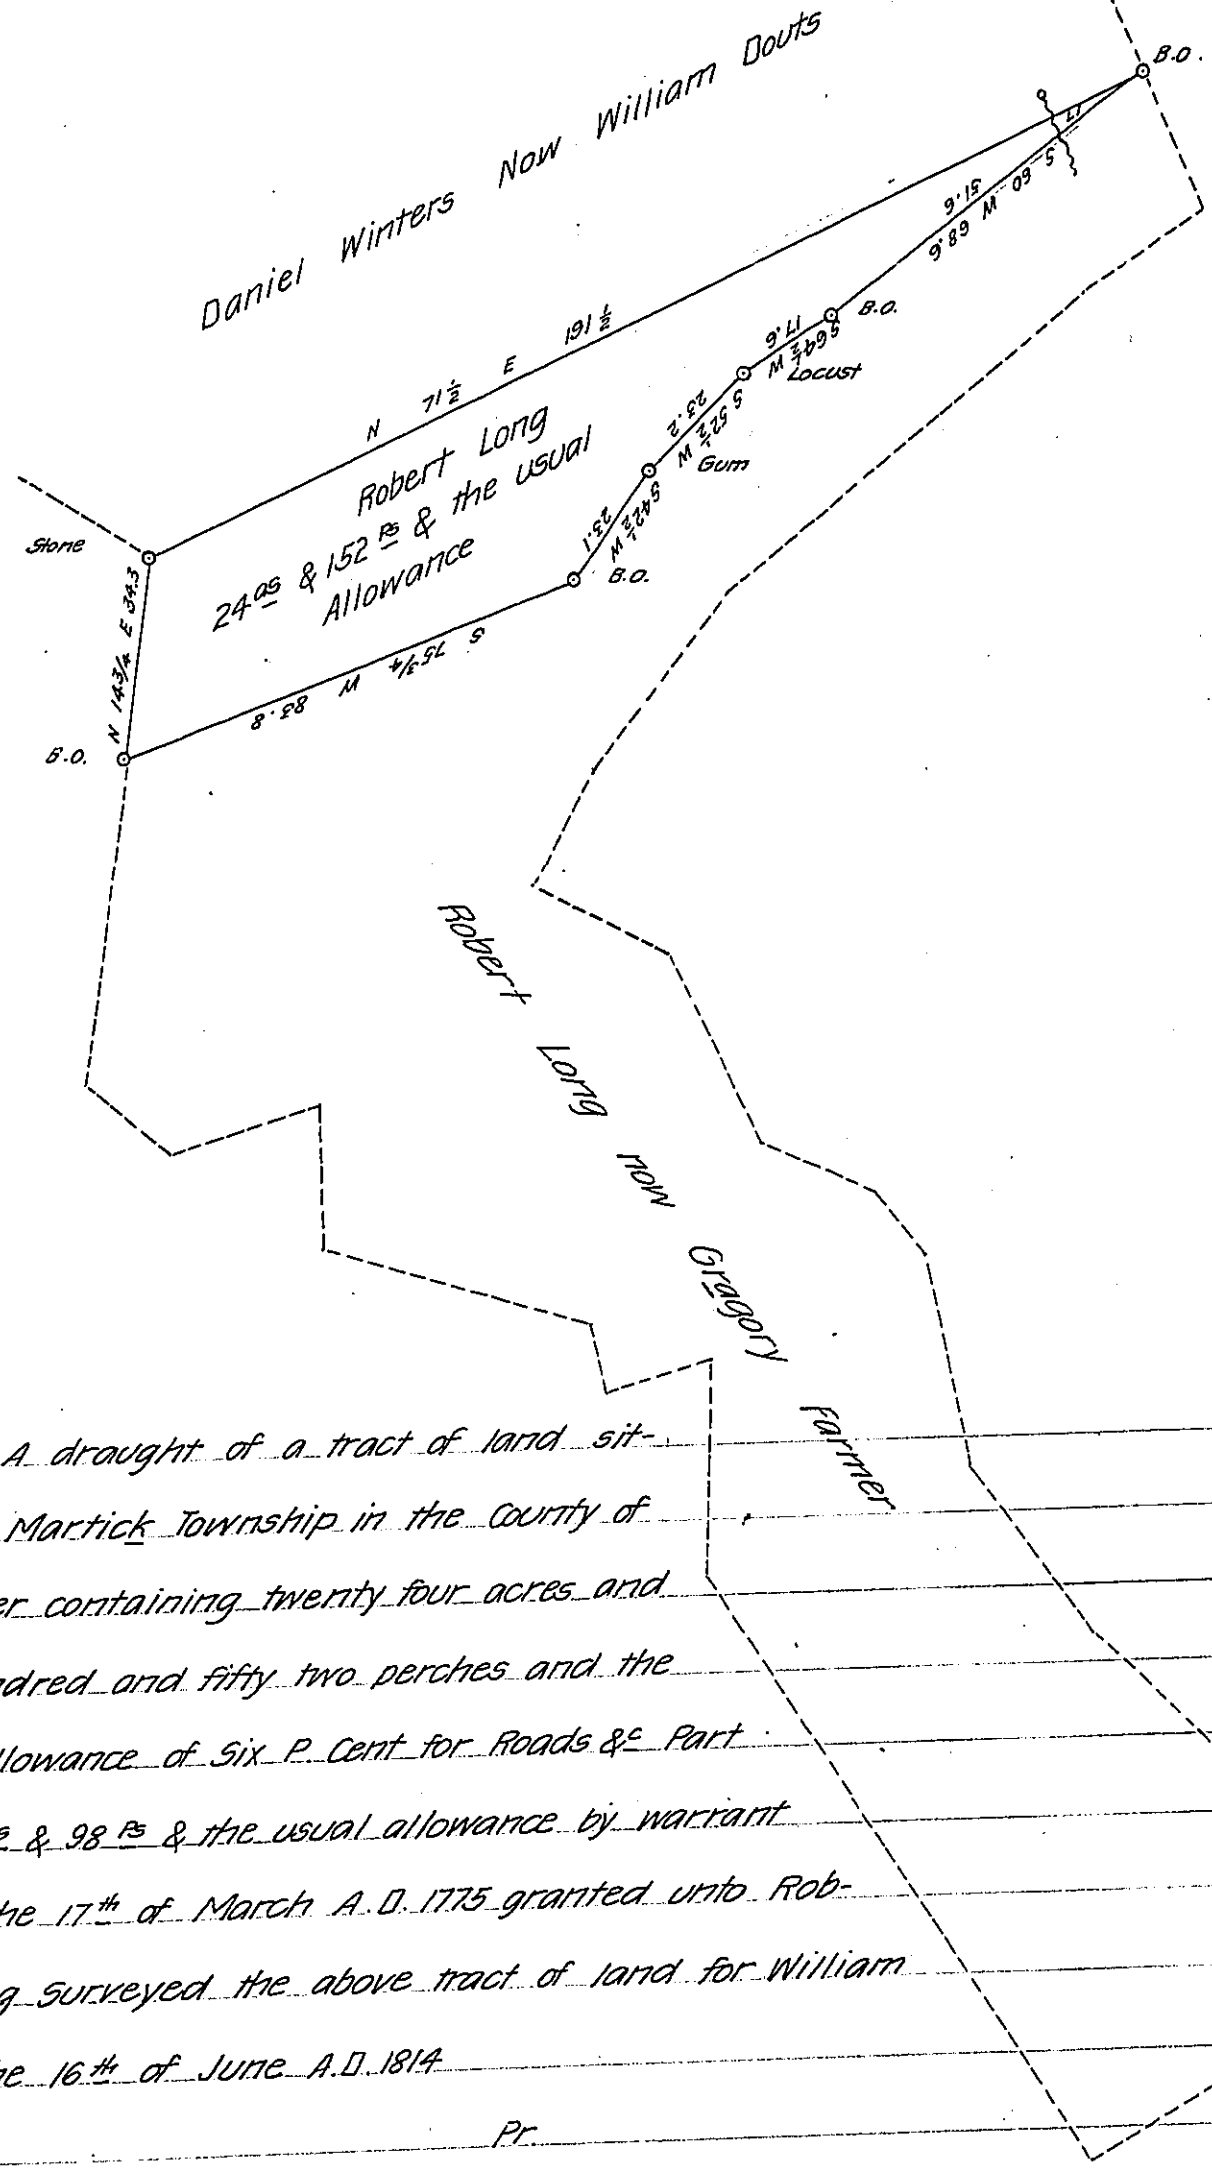

A draught of a tract of land situate in Martick Township in the County of Lancaster containing twenty four acres and one hundred and fifty two perches and the usual Allowance of Six P. Cent for Roads &c Part of 148 as & 98 Ps & the usual allowance by warrant dated the 17th of March A.D. 1775 granted unto Robert Long Surveyed the above tract of land for William Douts the 16th of June A.D. 1814

Pr.

To Richard T. Leech Esqr Jacob Hibshman D.S.

Surveyor General

IN TESTIMONY that the above is a copy of the original remaining on file in the Department of Internal Affairs of Pennsylvania, made comformably to an Act of Assembly approved the 16th day of February 1833, I have hereunto set my hand and caused the Seal of said Department to be affixed at Harrisburg, this twenty seventh day of September 1907

Henry Houck

Secretary of Internal Affairs.