FORM NO 1.

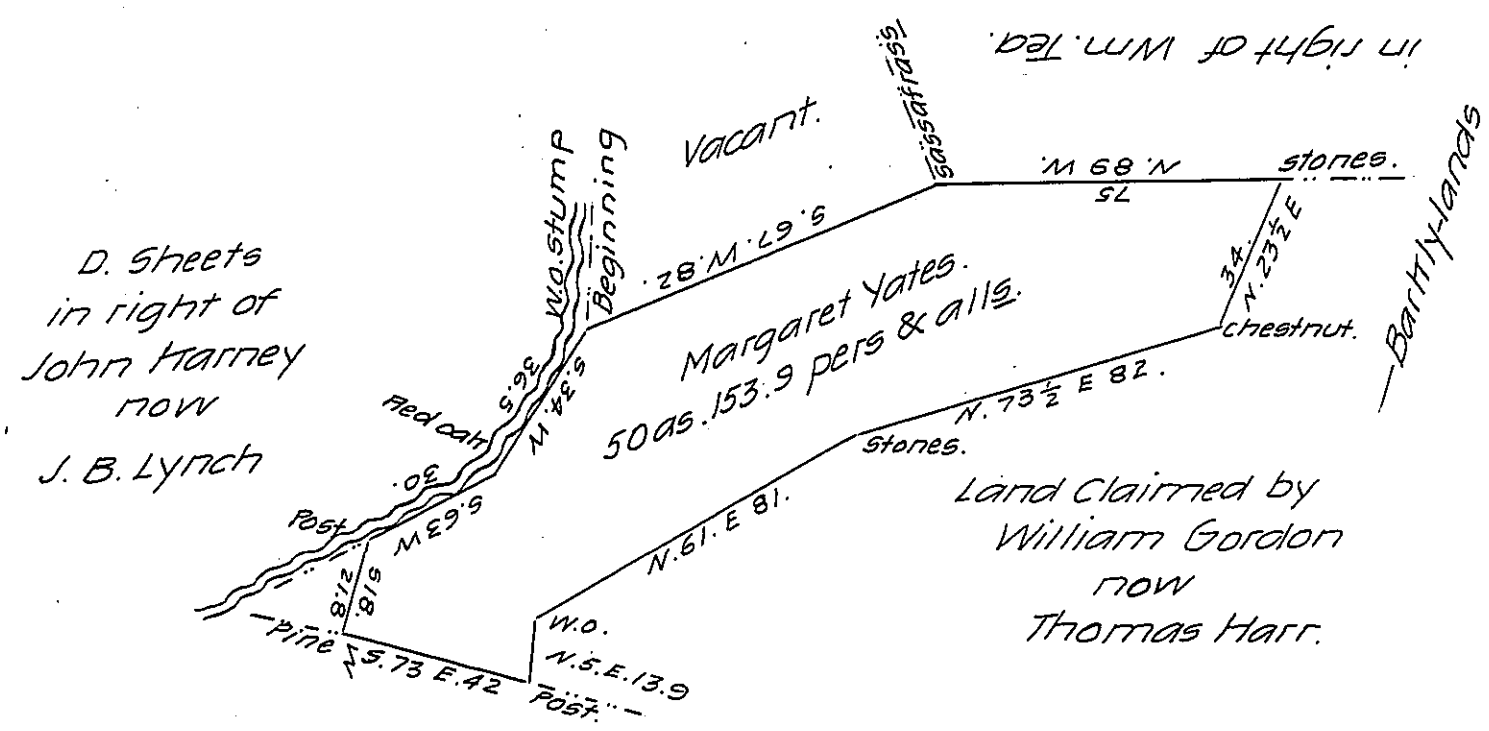

A draft of a tract of land situated in the township of Belfast and county of Fulton (formerly Bedford) Containing fifty acres, one hundred and fifty three & nine tenth-perches and allowance of six per cent for roads &ca. Surveyed the sixth day of May A.D. 1879, in pursuance of a warrant granted to Margaret Yates for fifty acres dated the 27° day of February A.D. 1845.

George Holly C.S.

To Aaron H Dunkle Esq
Secretary of Internal Affairs

IN TESTIMONY that the above is a copy of the original remaining on file in the Department of Internal Affairs of Pennsylvania, made conformably to an Act of Assembly approved the 16th day of February, 1833, I have hereunto set my Hand and caused the Seal of said Department to be affixed at Harrisburg, this ninth *day of* December *1907*

Henry Houck

Secretary of Internal Affairs.