FORM No. 1.

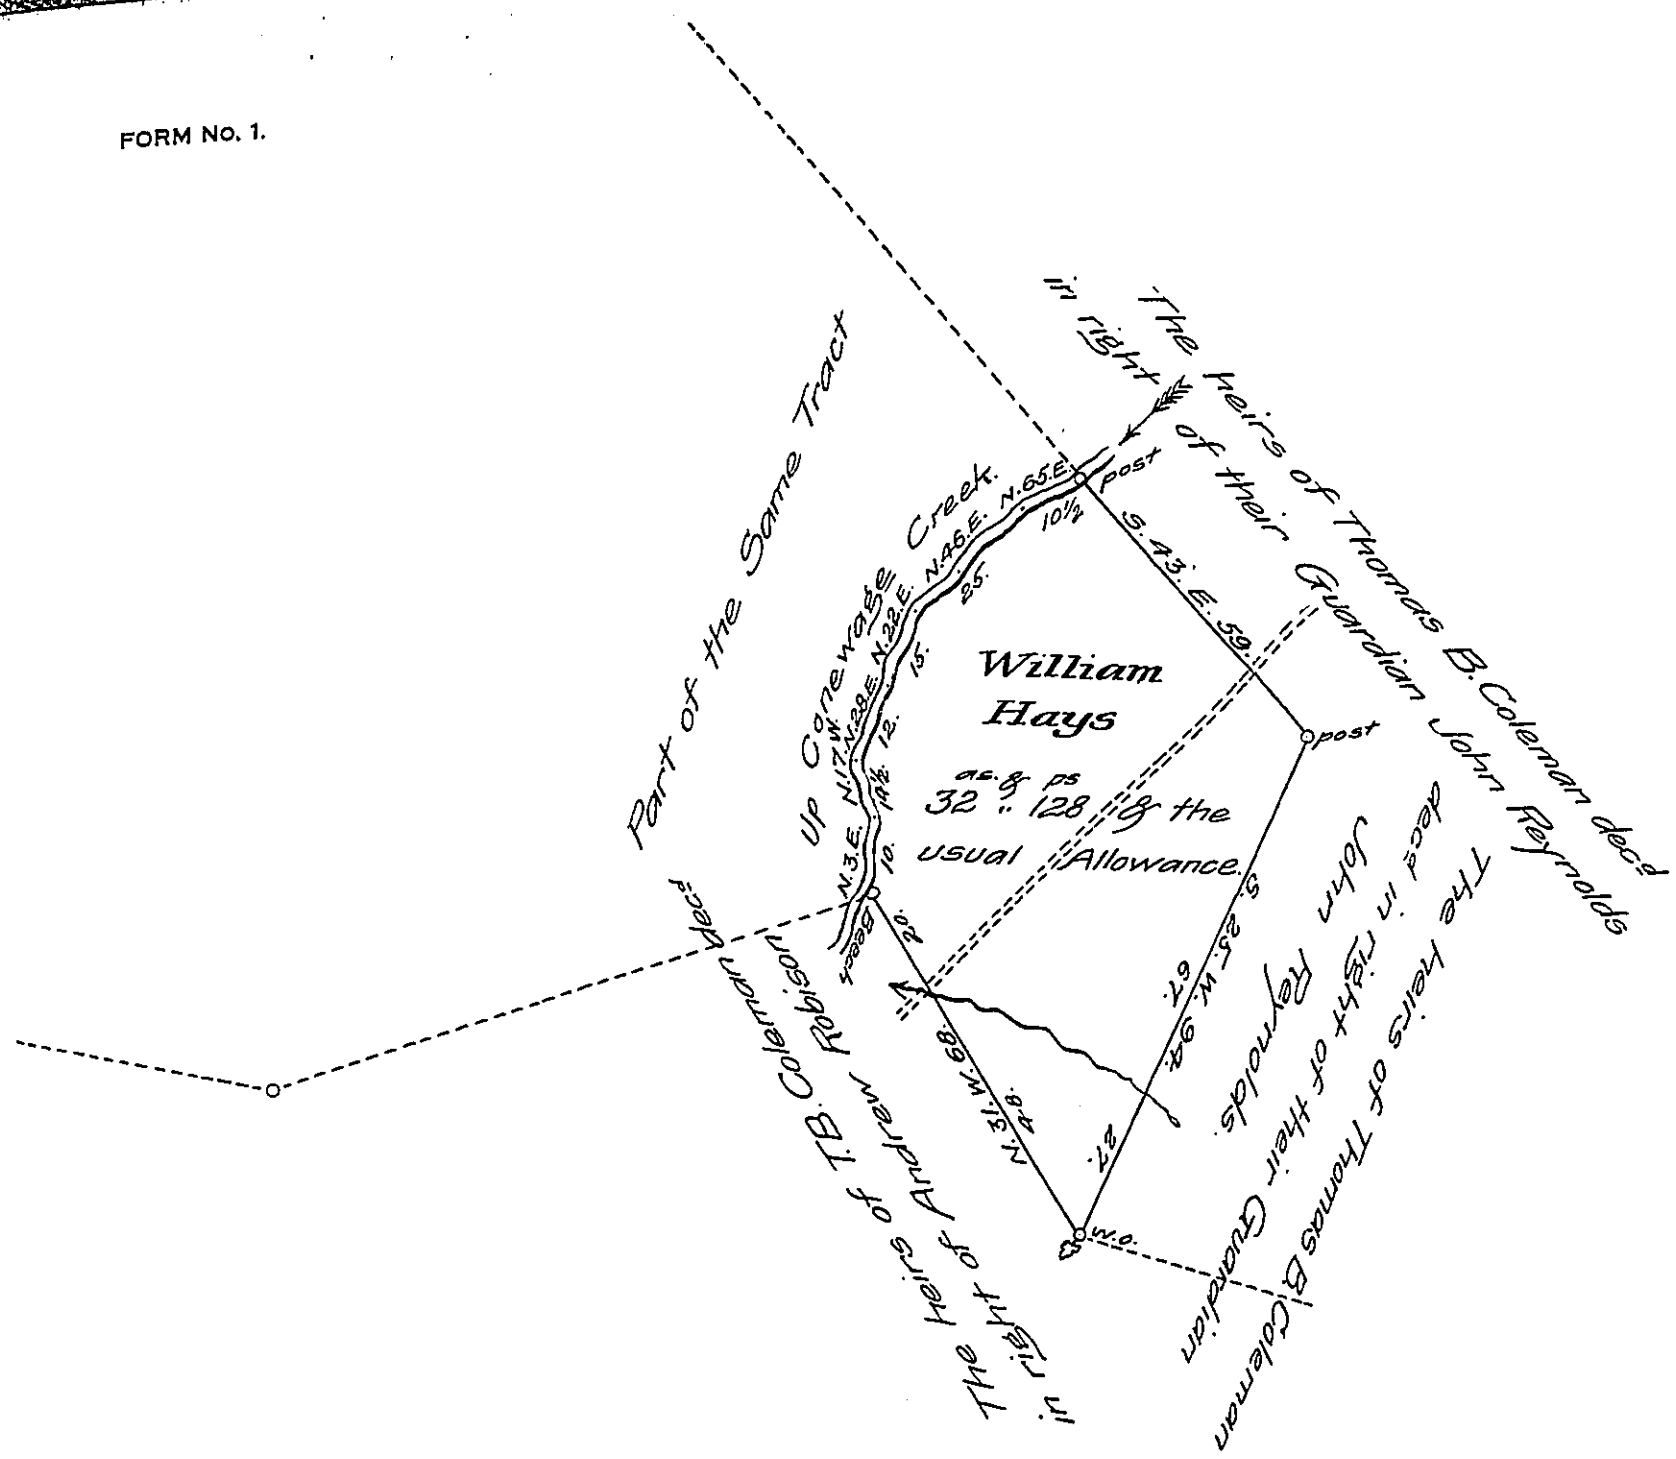

A Draught of a Tract of Land Situate in London Derry Township Lebanon County Containing Thirty two Acres and one hundred and twenty Eight perches and the usual Allowance of Six per cent for roads &c. part of 250 ac and Allowance, by Warrant dated the 6th of February 1741. granted to William Hays. Surveyed the above Tract of Land the 22nd January 1838. for the heirs of Thomas B. Coleman, decd

pr Jacob Hibshman —

I have examined the above draught and approve of the same to be Accepted in the Surveyor Generals Office, Februay 27th 1838.

Ezekiel Cherington D.S.

To John Taylor Esqr
Surveyor General.

IN TESTIMONY that the above is a copy of the original remaining on file in the Department of Internal Affairs of Pennsylvania, made comformably to an Act of Assembly approved the 16th day of February 1833, I have hereunto set my hand and caused the Seal of said Department to be affixed at Harrisburg, this twenty first *day of* January *1908.*

Henry Houck

Secretary of Internal Affairs.