FORM NO. 1.

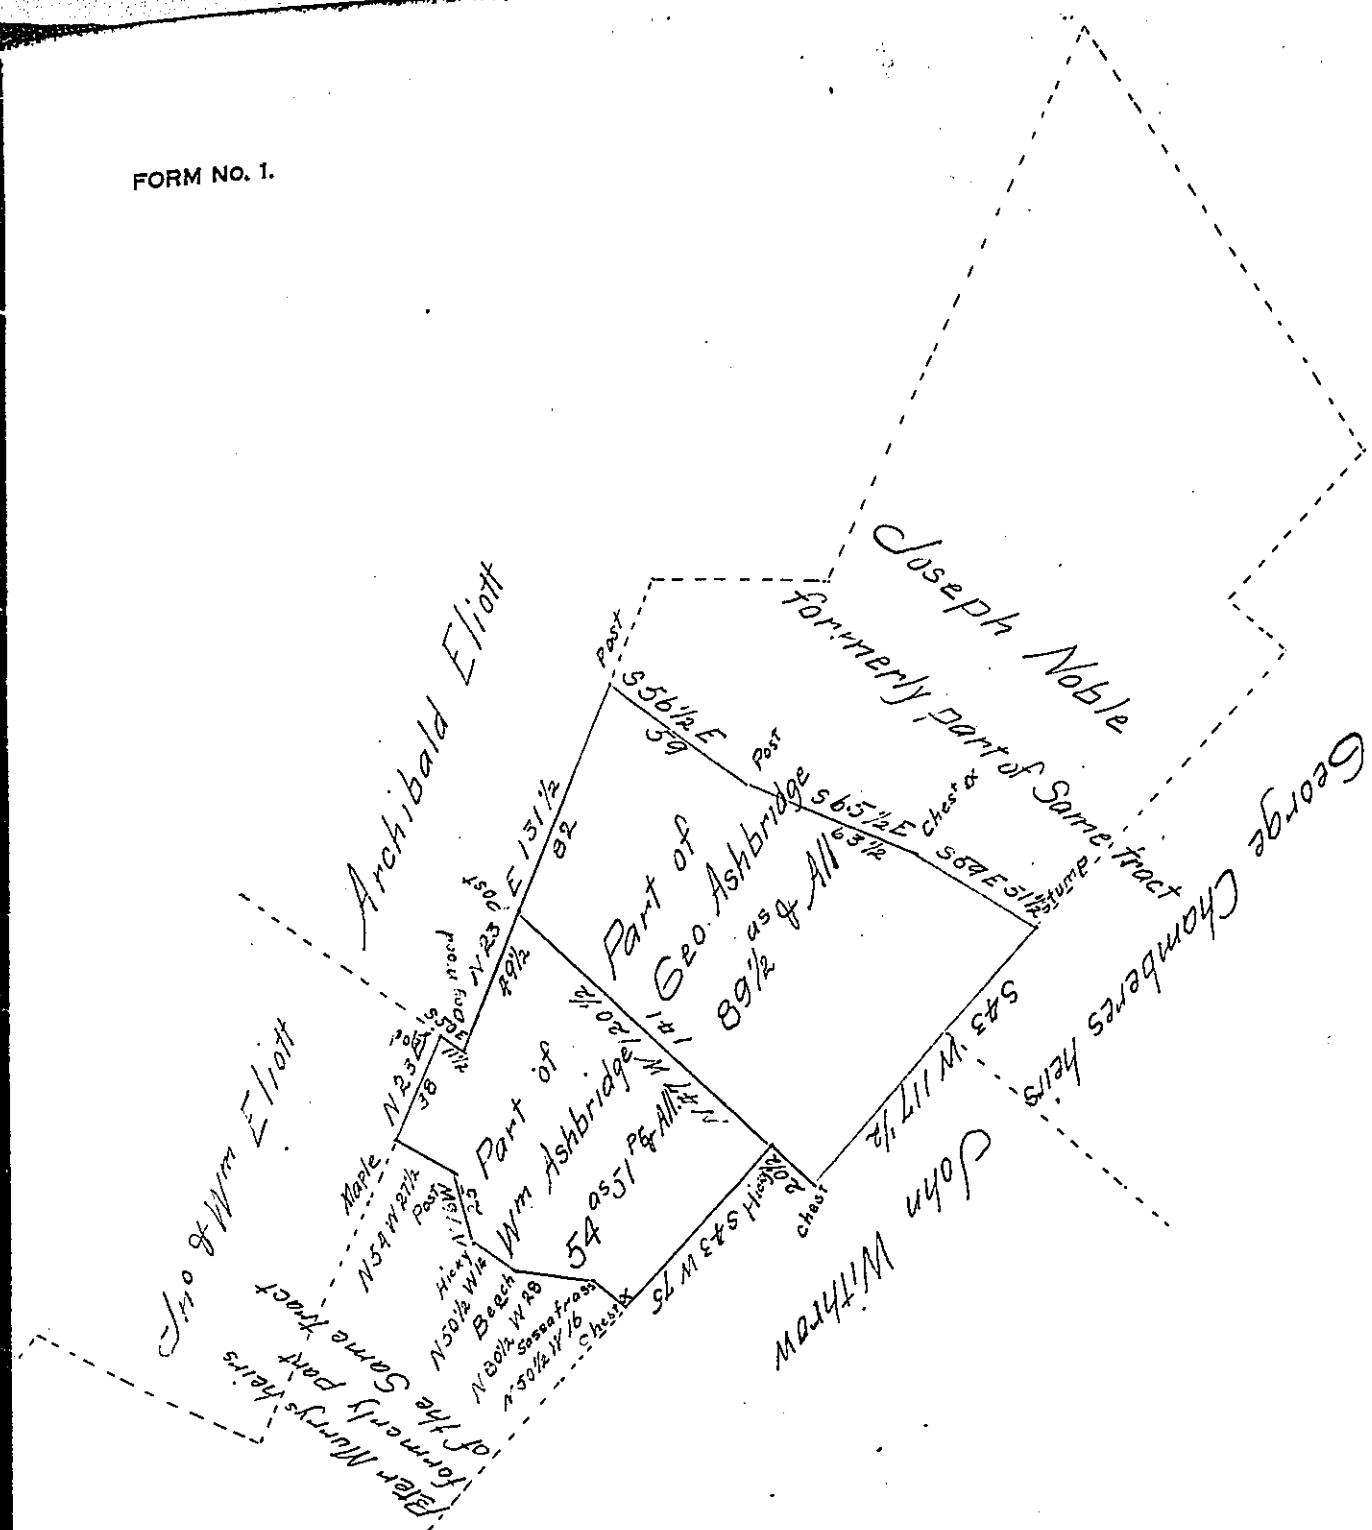

A Draught of a Tract of Land Situate in Metal Township Franklin County Containing One hundred and fourty three acres One hundred and thirty three perches and the usual Allow of Six p: Cent for Roads &c. being part of two Original Surveys Viz 54 as = 51 Pr & Allowc Is part of a tract of 332 as = 30 Pr & Allowc which was Surveyed in persuance of an Order of Survey granted William Ashbridge Dated December 27th 1768 No 5306

89½ & Allowance Is part of a tract of 304 as = 31 Pr & Allowc which was Surveyed in persuance of an Order of Survey granted George Ashbridge Dated December 27th 1768 No 5307

Resurveyed and laid off from the other parts of Said Tracts for John Withrow June 13th 1812

To Andrew Porter Esqr Surveyor General of Penna

Thomas Poe D. S.

IN TESTIMONY that the above is a copy of the original remaining on file in the Department of Internal Affairs of Pennsylvania, made comformably to an Act of Assembly approved the 16th day of February 1833, I have hereunto set my hand and caused the Seal of said Department to be affixed at Harrisburg, this Tenth day of December 1907

Henry Houck

Secretary of Internal Affairs.