FORM No 1.

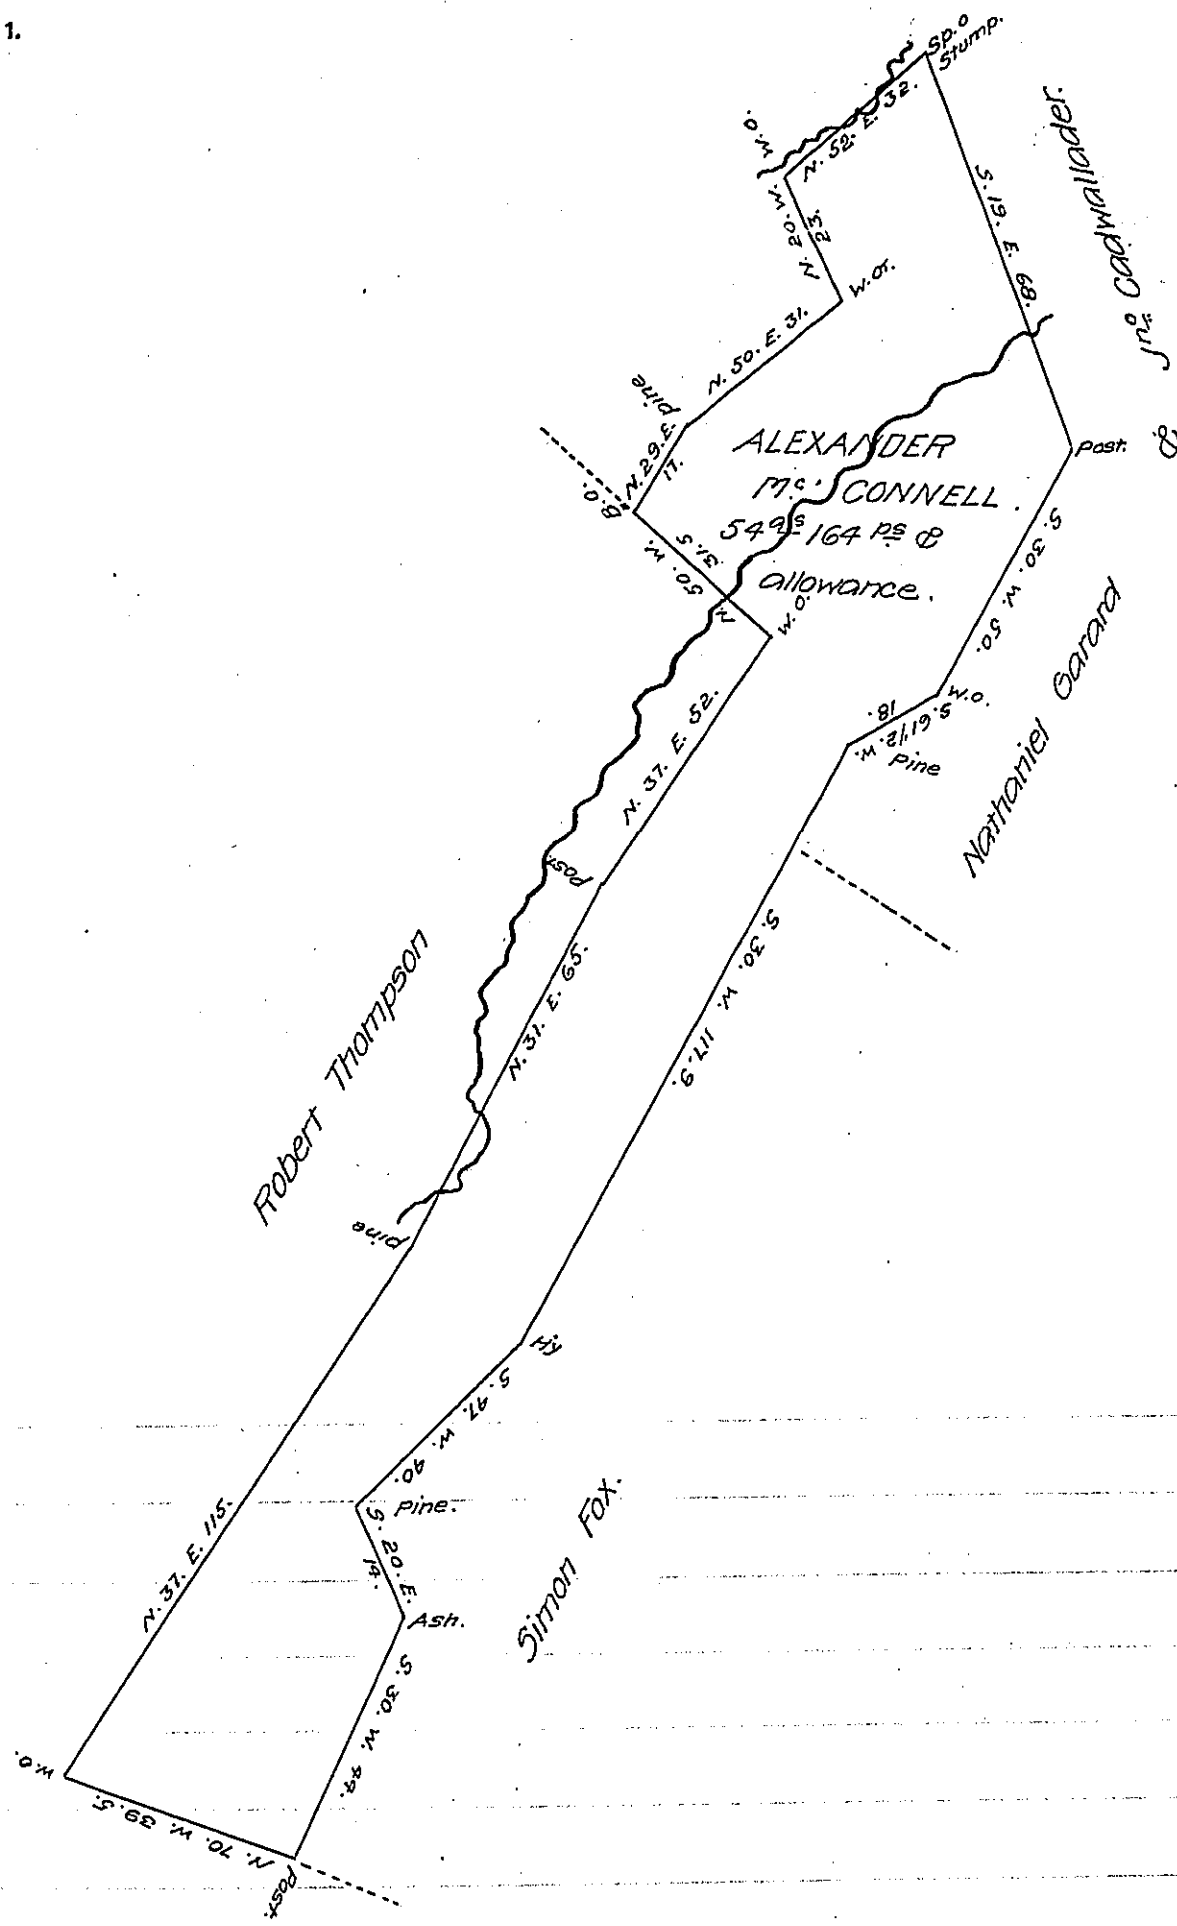

This tract has a house Erected thereon & a family Residing thereon and 2 or 3 acres Cleared & grain has been raised thereon.

Jn.o Morrison. D. S.

Situate in Porter township Huntingdon County Containing fifty four Acres and 164 perches and allowance. Surveyed the 17th. Day of August 1814 in pursuance of a Warrant Granted to Alexander Mc Connell Dated the 22nd Day of April 1813.

Richard T. Leech Esqr. Surveyor General

Jn.o Morrison D.S.

Note. porter is taken from Huntingdon township.

IN TESTIMONY that the above is a copy of the original remaining on file in the Department of Internal Affairs of Pennsylvania, made conformably to an Act of Assembly approved the 16th day of February, 1833, I have hereunto set my Hand and caused the Seal of said Department to be affixed at Harrisburg, this tenth *day of* December *1907.*

Henry Houck

Secretary of Internal Affairs.