FORM No 1.

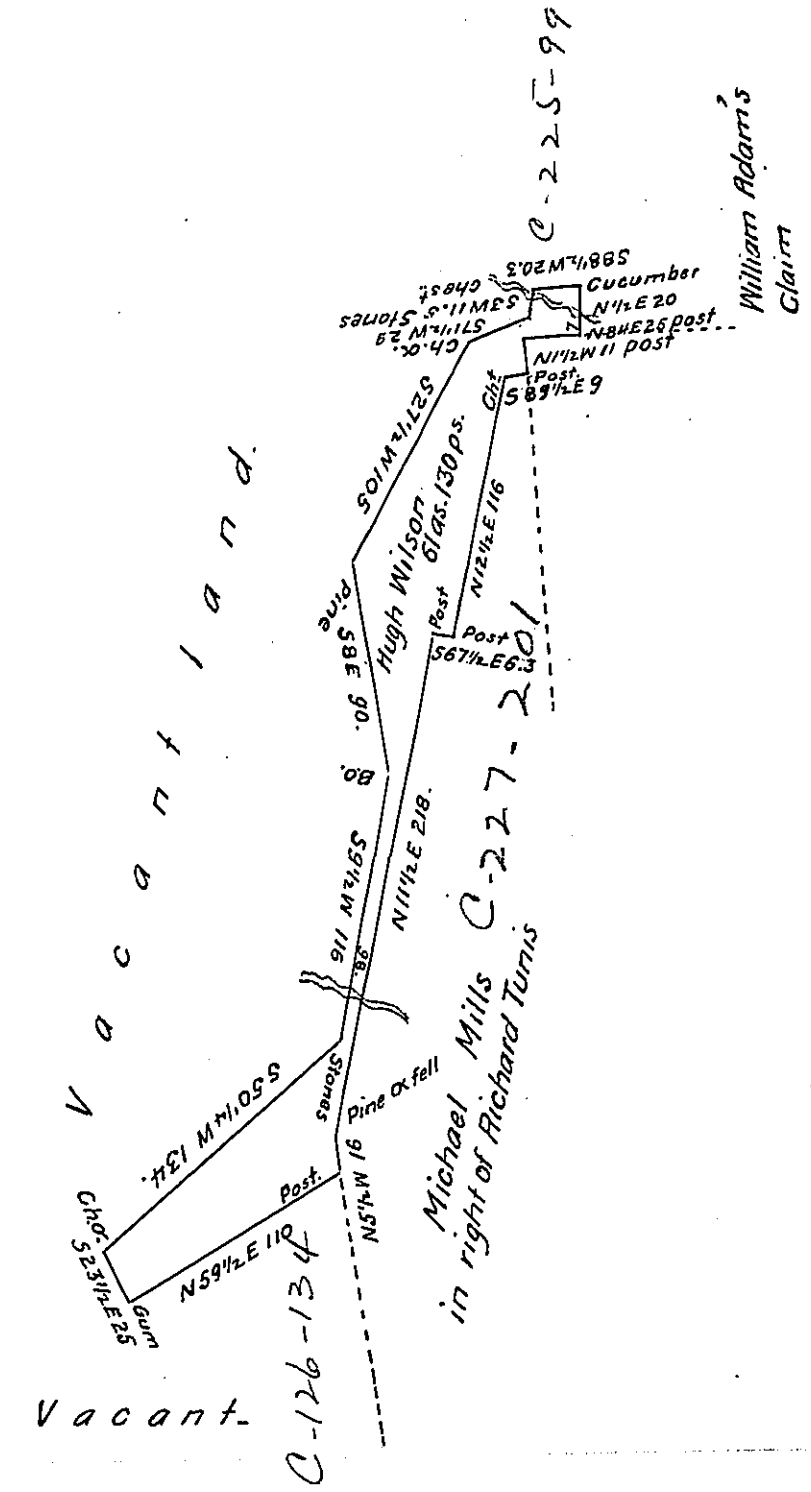

Situate in Southampton township Bedford County Containing 61 acres 130 perches and allowance of 6 per cent for roads &c. Surveyed for Hugh Wilson the 14th of May 1852. and reexamined the 5th of July 1852 in pursuance of a warrant granted in the name of said Wilson for 61 acres dated the 22nd of June 1852.

Courses according to the true bearing.

Daniel Sams C.S.

To J. Porter. Brawley Esq.
Surveyor General.

IN TESTIMONY that the above is a copy of the original remaining on file in the Department of Internal Affairs of Pennsylvania, made conformably to an Act of Assembly approved the 16th day of February, 1833, I have hereunto set my Hand and caused the Seal of said Department to be affixed at Harrisburg, this eighteenth day of December 1907.

Henry Houck

Secretary of Internal Affairs.