FORM No. 1.

D-41

1

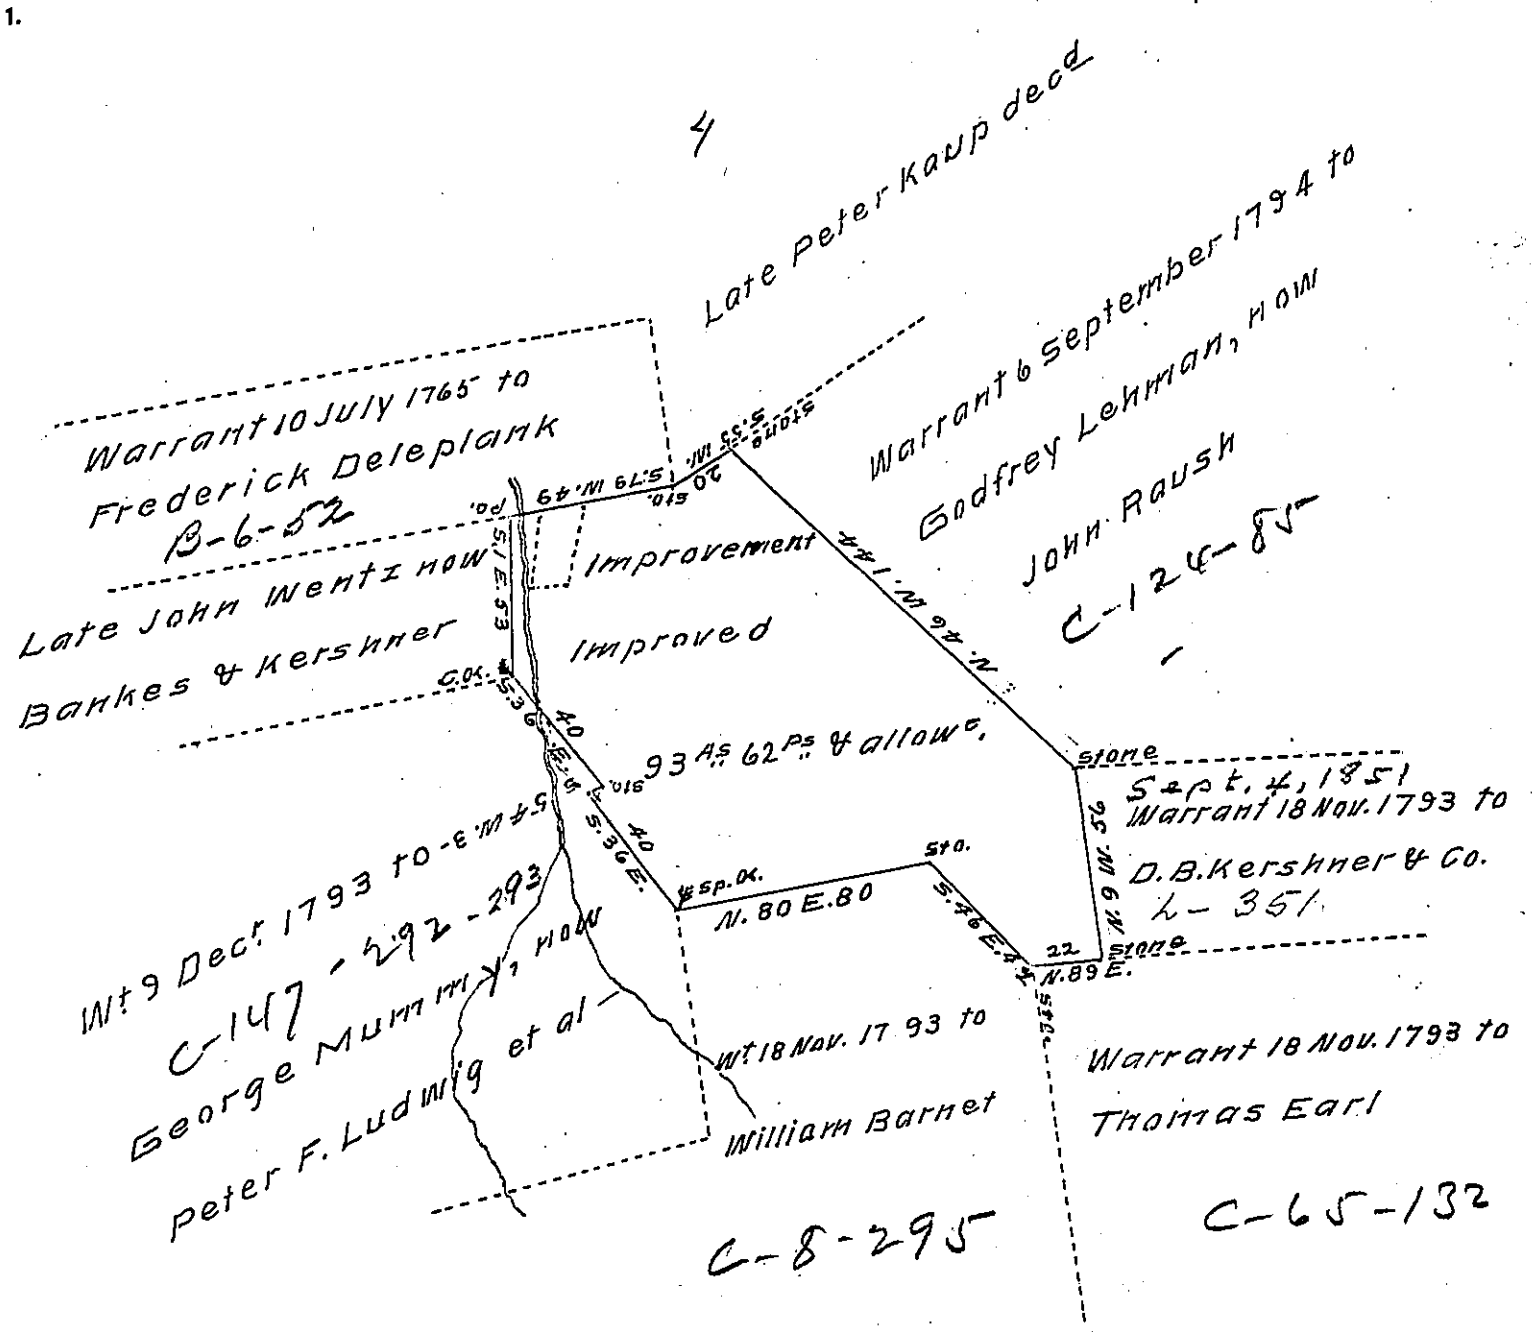

The above described tract of land situated in East Brunswick Township Schuylkill County (formerly Brunswick Township Berks County) Containing ninety three acres and sixty two perches and allowance of six per cent Surveyed the 28th day of June A. D. 1852 unto Peter F. Ludwig, John M. Bickel and John Raush, in right of Christian Kaup, in pursuance of a warrant dated the 28th day of February 1792 granted to the said Christian Kaup.

The improvement on the same consists of one and one fourth acre cleared at present seeded with Rye and twelve large apple trees, the remains of a house and stable are still visible

For Jacob Mennig Co. Surveyor
pr Samuel Guss

To John Porter Brawley
Surveyor General

I approved of the above survey and now on the 23d day of October A. D. 1852. Make return of the same. Jacob Mennig C. Surveyor.

IN TESTIMONY that the above is a copy of the original remaining on file in the Department of Internal Affairs of Pennsylvania, made comformably to an Act of Assembly approved the 16th day of February 1833, I have hereunto set my hand and caused the Seal of said Department to be affixed at Harrisburg, this thirtieth *day of* January *1908*

Henry Houck

Secretary of Internal Affairs.