FORM No 1.

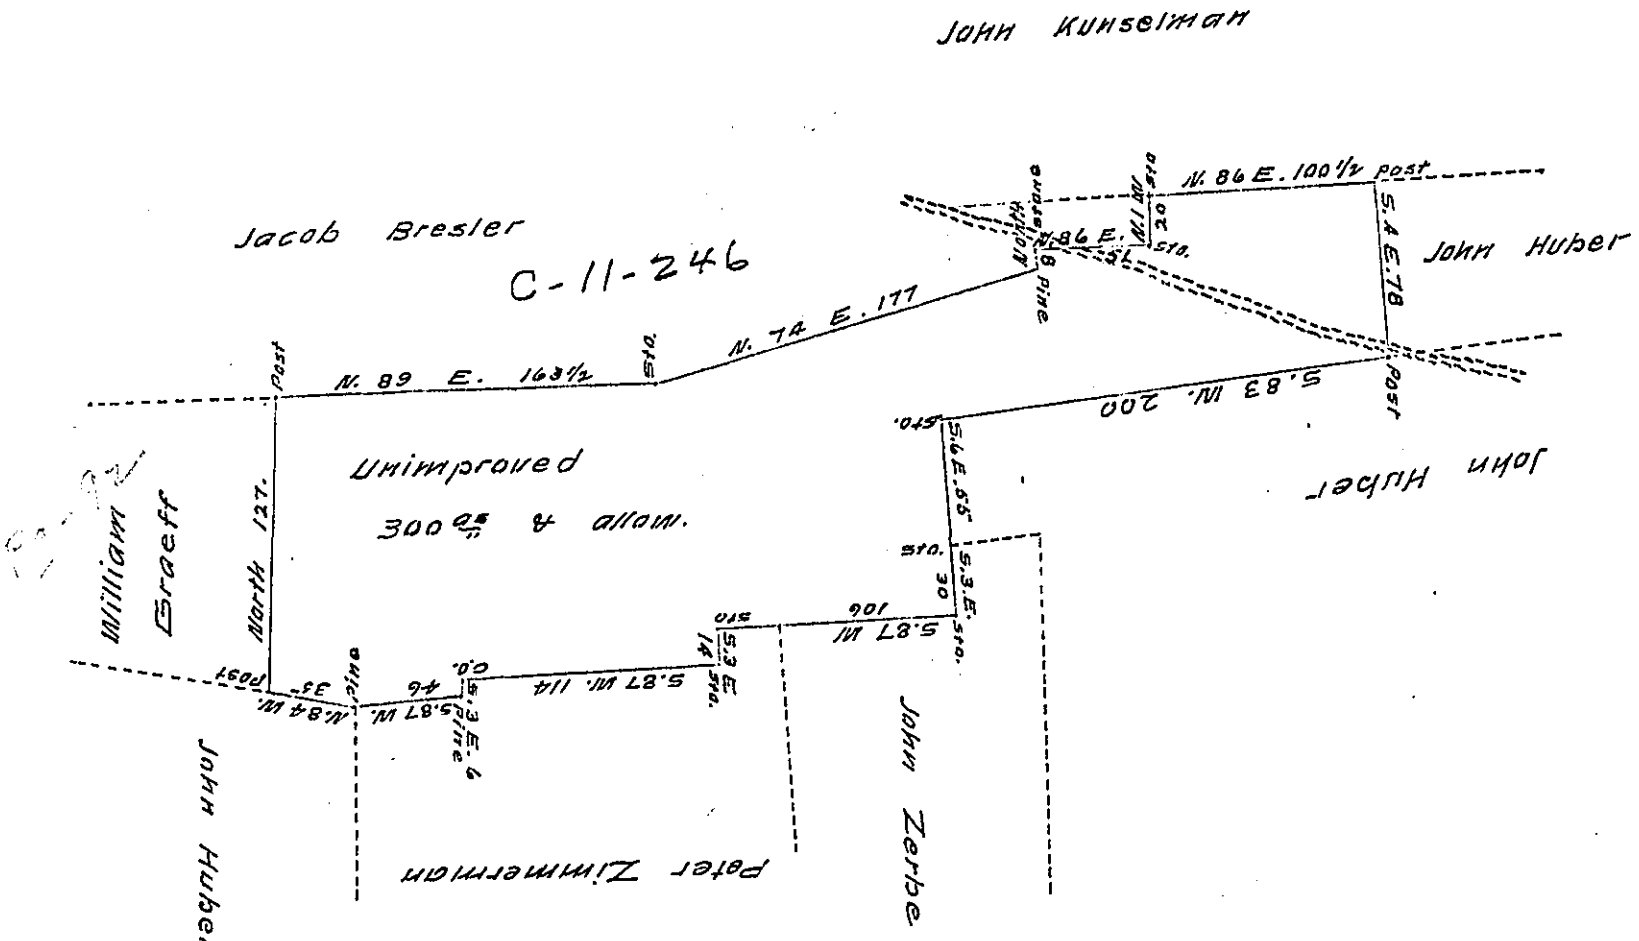

Situate in Lower Mahantongo township Schuylkill County containing three hundred acres and the allowance of six per cent. Surveyed the 16th of July 1829 in pursuance of a warrant dated the 17th of March 1829 granted to John Huber

To Jacob Spangler Esquire
Surveyor General of Penna }

In testimony that the above is a true copy of the original on file in the office of the Deputy Surveyor of Schuylkill County Pa. I have hereunto set my hand at Orwigsburg this first day of May A. D. 1847.

John S. Pulsifer D. S.

I approve of the above survey and now on this first day of May A. D. 1847 make return of the same.

John Laporte Esq!
Surveyor General of Pennsylvania.

John S. Pulsifer D. S.

IN TESTIMONY that the above is a copy of the original remaining on file in the Department of Internal Affairs of Pennsylvania, made conformably to an Act of Assembly approved the 16th day of February, 1833, I have hereunto set my Hand and caused the Seal of said Department to be affixed at Harrisburg, this twenty seventh day of February 1908

Henry Houck

Secretary of Internal Affairs.