FORM No 1.

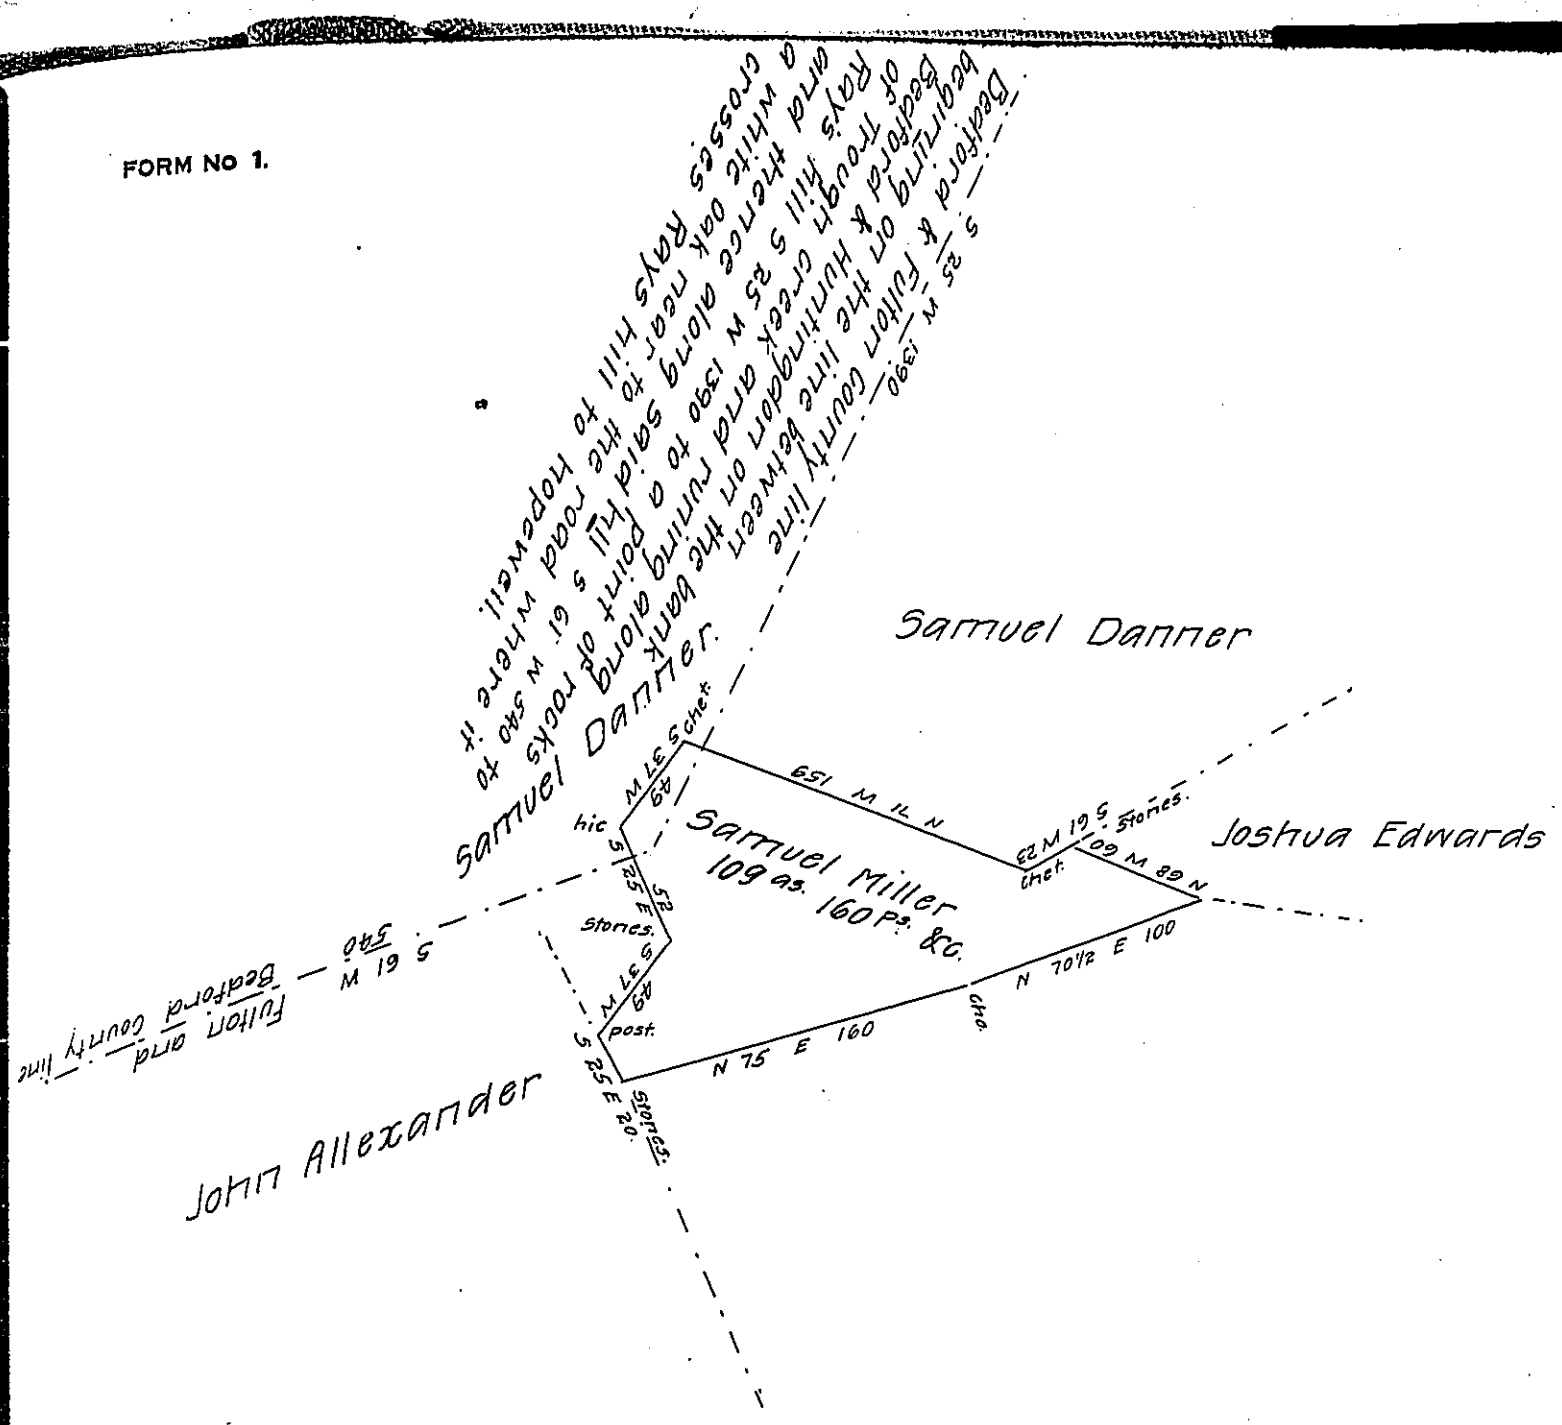

Situate partly in Bedford and partly in Fulton Counties partly in Broadtop and partly in Wells townships Containing one hundred and nine acres and one hundred and sixty perches and the usual allowance of six per cent for roads &c. Surveyd December 8th 1853 on warrant granted to Samuel Miller for 100 as. dated March 2d 1853.

To J. Porter Brawley Esqr. S.G.

Andrew J. Fore. C.S. for Fulton
Daniel Sams C.S. for Bedford Co.

IN TESTIMONY that the above is a copy of the original remaining on file in the Department of Internal Affairs of Pennsylvania, made conformably to an Act of Assembly approved the 16th day of February, 1833, I have hereunto set my Hand and caused the Seal of said Department to be affixed at Harrisburg, this fourth *day of* May *1908.*

Henry Houck

Secretary of Internal Affairs.