FORM No 1.

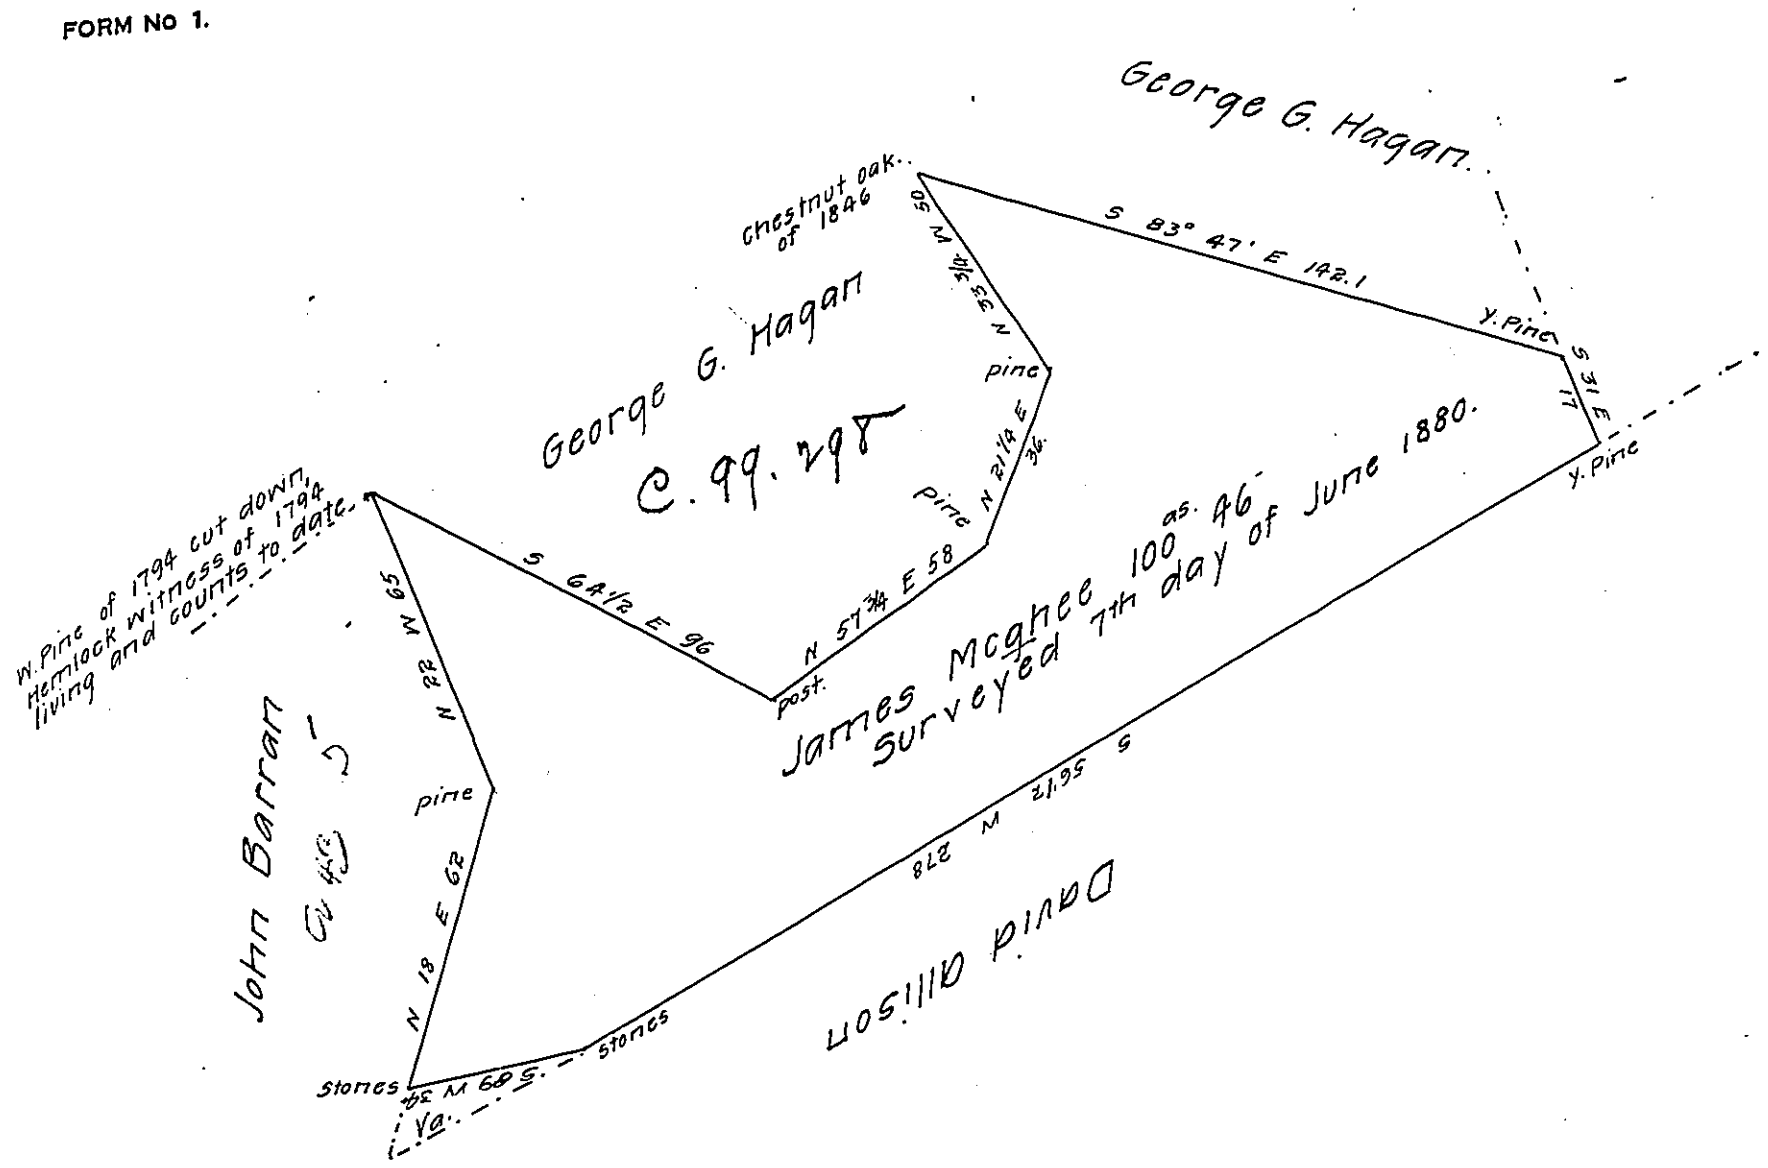

A draft of a tract of land situated in the township of Beech creek and the County of Clinton, containing one hundred acres and fourty six perches and allowance of six per cent for roads &c. surveyed the 7th day of June A.D. 1880 in pursuance of a warrant granted to James McGhee dated the 18th day of May. A.D. 1880.

F. J. David
County Surveyor.

To. Hon. A. K. Dunkel.
Secretary of Internal Affairs

IN TESTIMONY that the above is a copy of the original remaining on file in the Department of Internal Affairs of Pennsylvania, made conformably to an Act of Assembly approved the 16th day of February, 1833, I have hereunto set my Hand and caused the Seal of said Department to be affixed at Harrisburg, this nineteenth day of June 1908.

Henry Houck
Secretary of Internal Affairs.