FORM No 1.

257

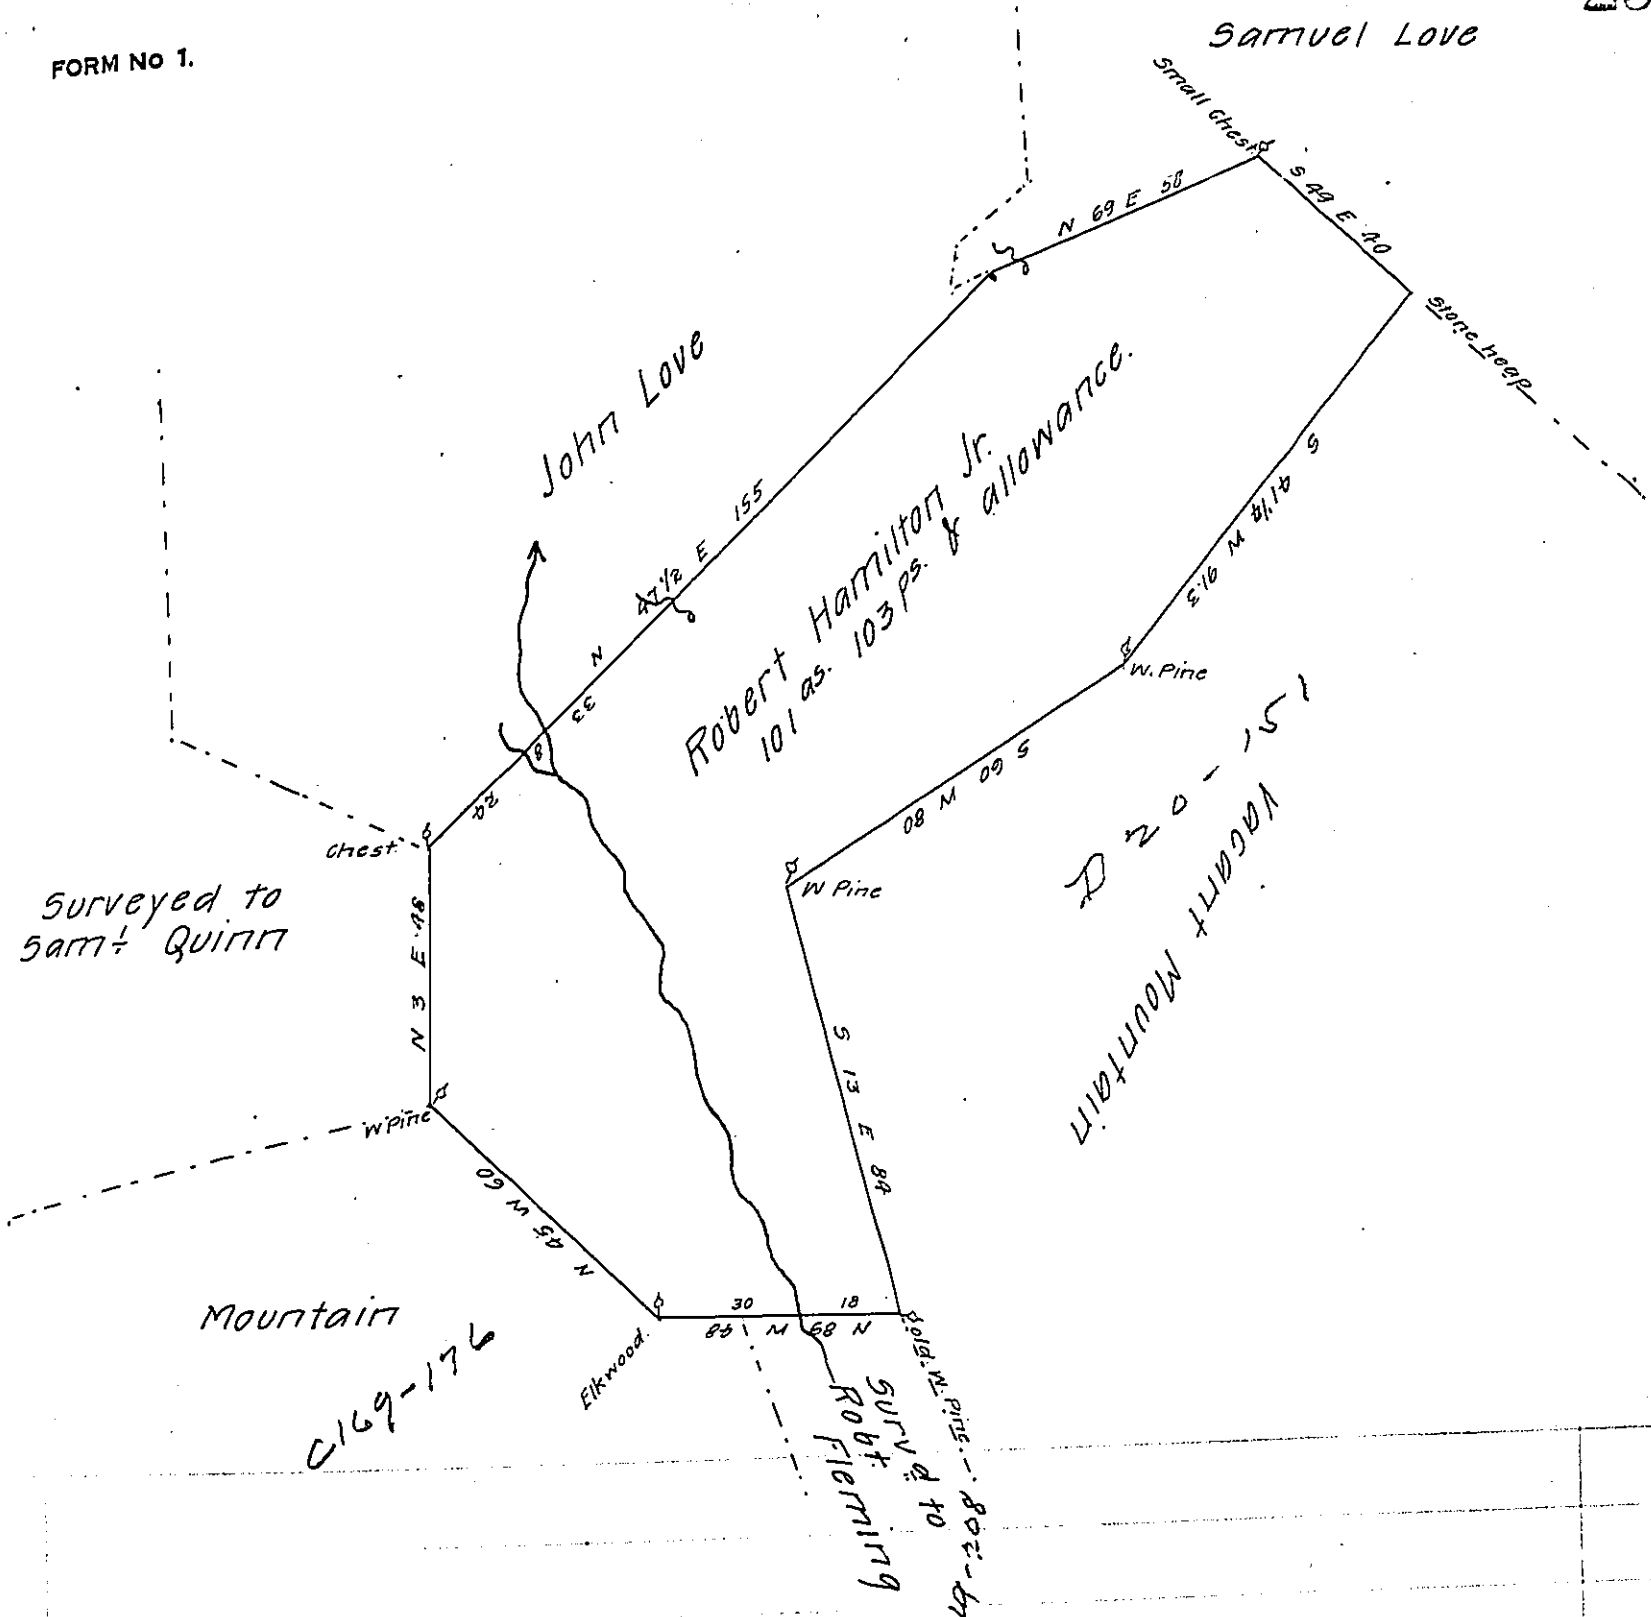

Surveyed the above discribed tract of land on the 24th day of August 1841, for Robt Hamilton Jr., by virtue of his warr't for 95 as., bearing date the 31st day of Decr. 1840. Containing one hundred and one acres, one hundred and three ps. and allowance of six pr cent for roads &c. situate in Wayne township, in the county of Clinton, and bounded as above discribed.

M. Sour Jr.

To B. W. Morrison Esqr.
Deputy Surveyor.

To Jacob Sallade Esq
Surveyor General.

Examined and approved this 7 day July 1843.

B. W. Morrison. D.S.

IN TESTIMONY that the above is a copy of the original remaining on file in the Department of Internal Affairs of Pennsylvania, made conformably to an Act of Assembly approved the 16th day of February, 1833, I have hereunto set my Hand and caused the Seal of said Department to be affixed at Harrisburg, this nineteenth day of June 1908.

Henry Houck

Secretary of Internal Affairs.