FORM NO 1.

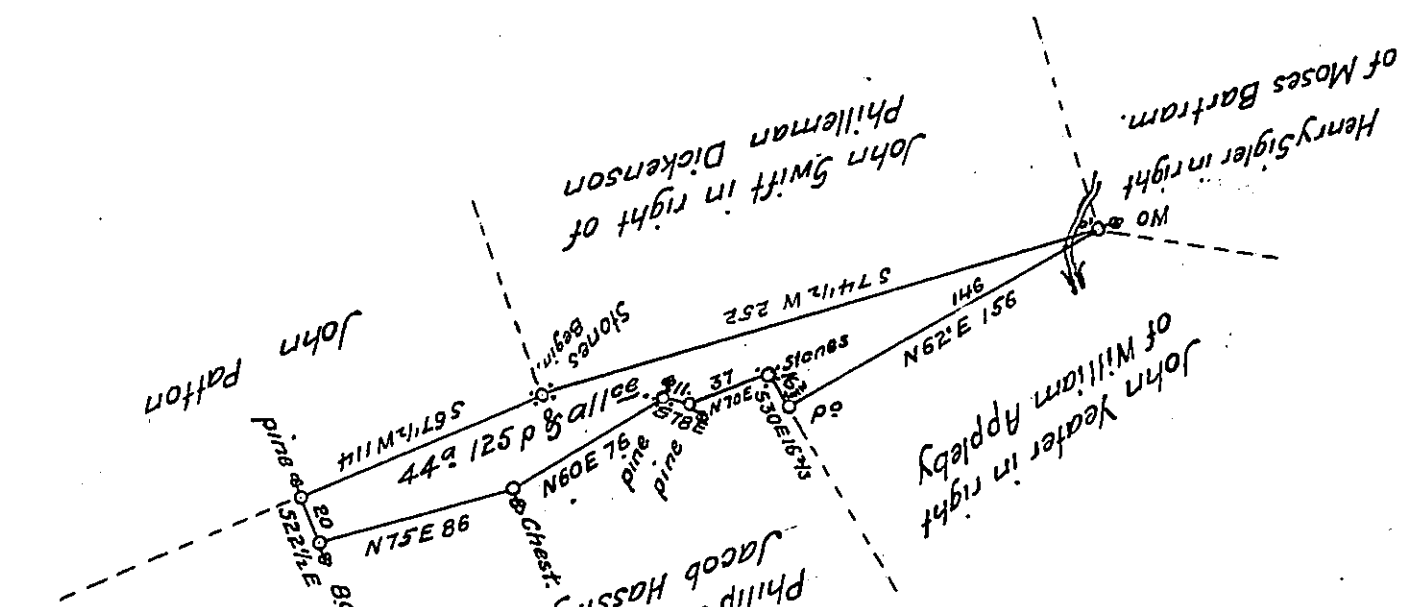

Draught of forty four acres, One hundred twenty five perches of land, and the usual allce of Six ℔ Cent for roads &c., Situate in Decatur township Mifflin County, Surveyd the 30th day of Aprile A.D. 1819. In pursuance of a warrant to Jacob Yeater Junr dated the 22d day of Feby. A.D. 1819.

To Jacob Spangler Esquire
S.G. of Pennsylvania. ~

℔ R, Robison D.S.

IN TESTIMONY that the above is a copy of the original remaining on file in the Department of Internal Affairs of Pennsylvania, made conformably to an Act of Assembly approved the 16th day of February, 1833, I have hereunto set my Hand and caused the Seal of said Department to be affixed at Harrisburg, this twentieth day of May 1908

Henry Houck

Secretary of Internal Affairs.