FORM No 1.

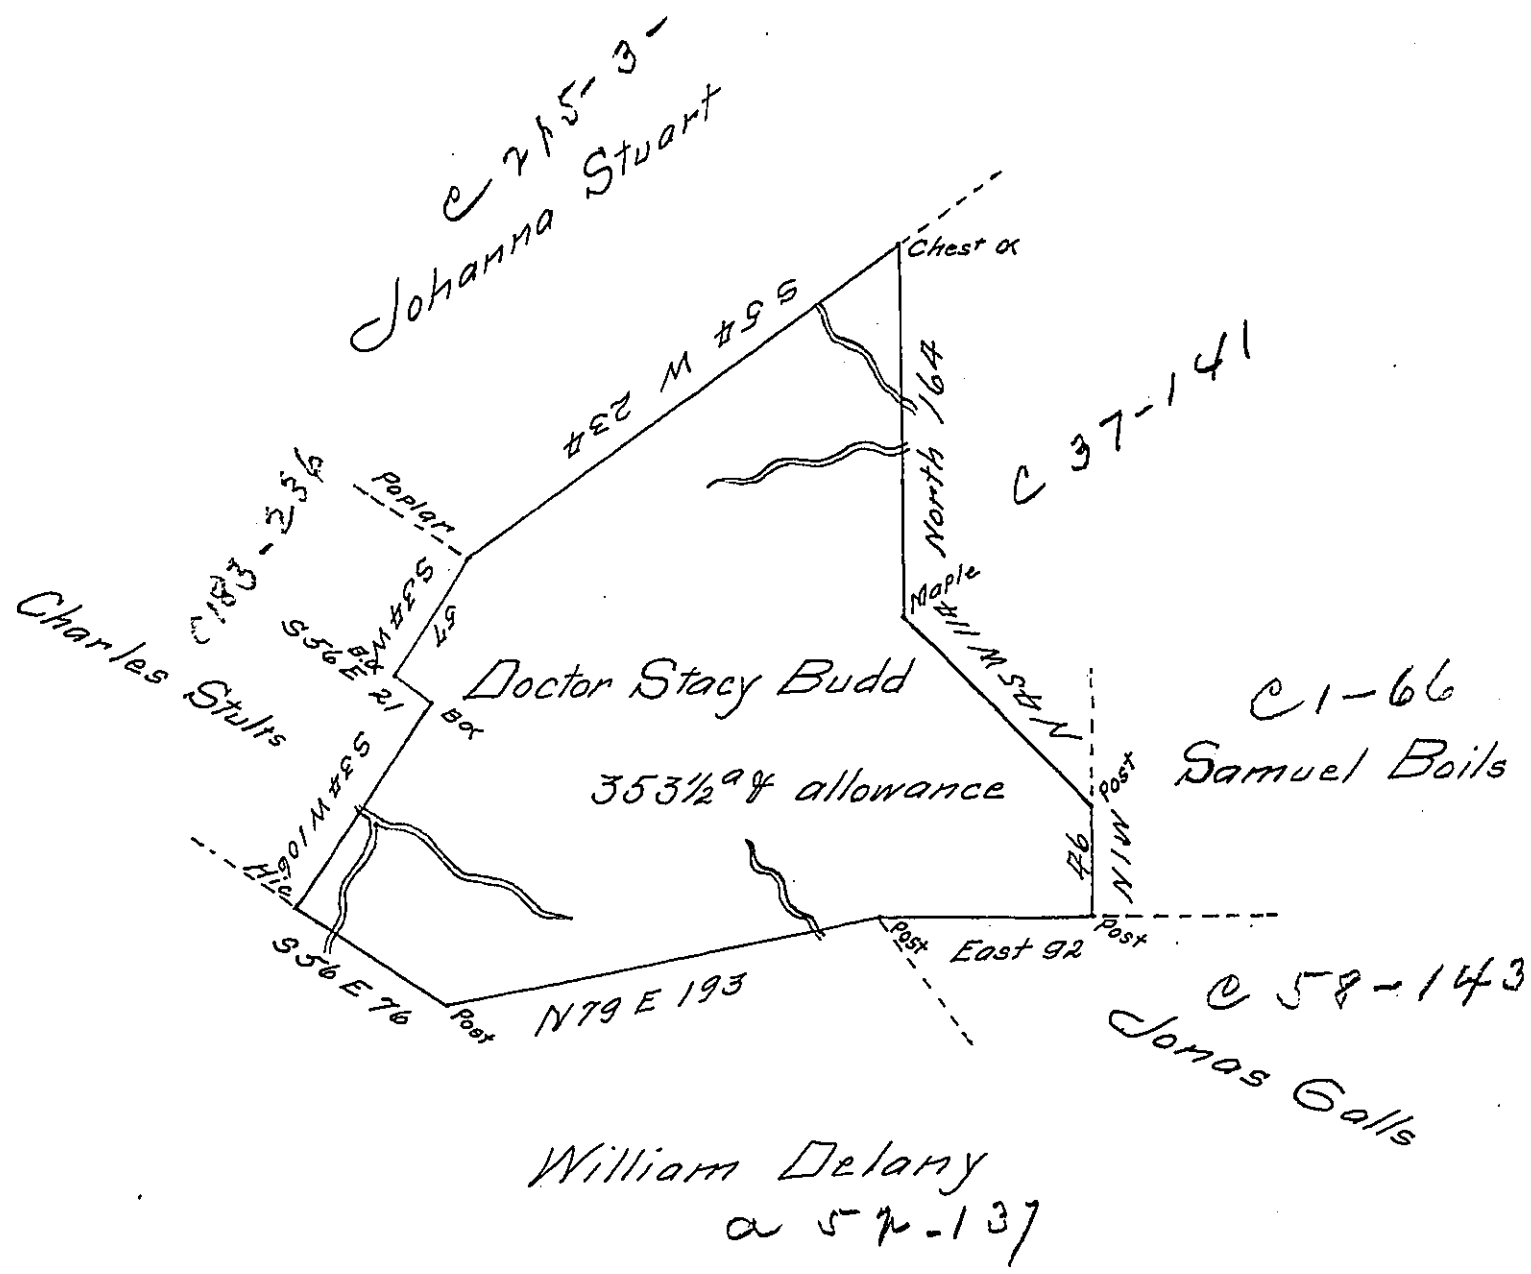

Surveyd to Doctor Stacy Budd on the 9th day of May 1787 the above described Tract of Three hundred and fifty three acres and an half of an acre and allowance of six pr Cent Situate three or four miles from land this day granted to James Bonsall adjoining an old Survey line about two or three miles from a small branch of two lick Creek in Westmoreland County By warrant of the 20th day of July 1784

Joshua Elder D.S.

John Lukens Esqr S.Genl

IN TESTIMONY that the above is a copy of the original remaining on file in the Department of Internal Affairs of Pennsylvania, made conformably to an Act of Assembly approved the 16th day of February, 1833, I have hereunto set my Hand and caused the Seal of said Department to be affixed at Harrisburg, this Fourth *day of* May *1908*

Henry Houck

Secretary of Internal Affairs.