FORM No 1.

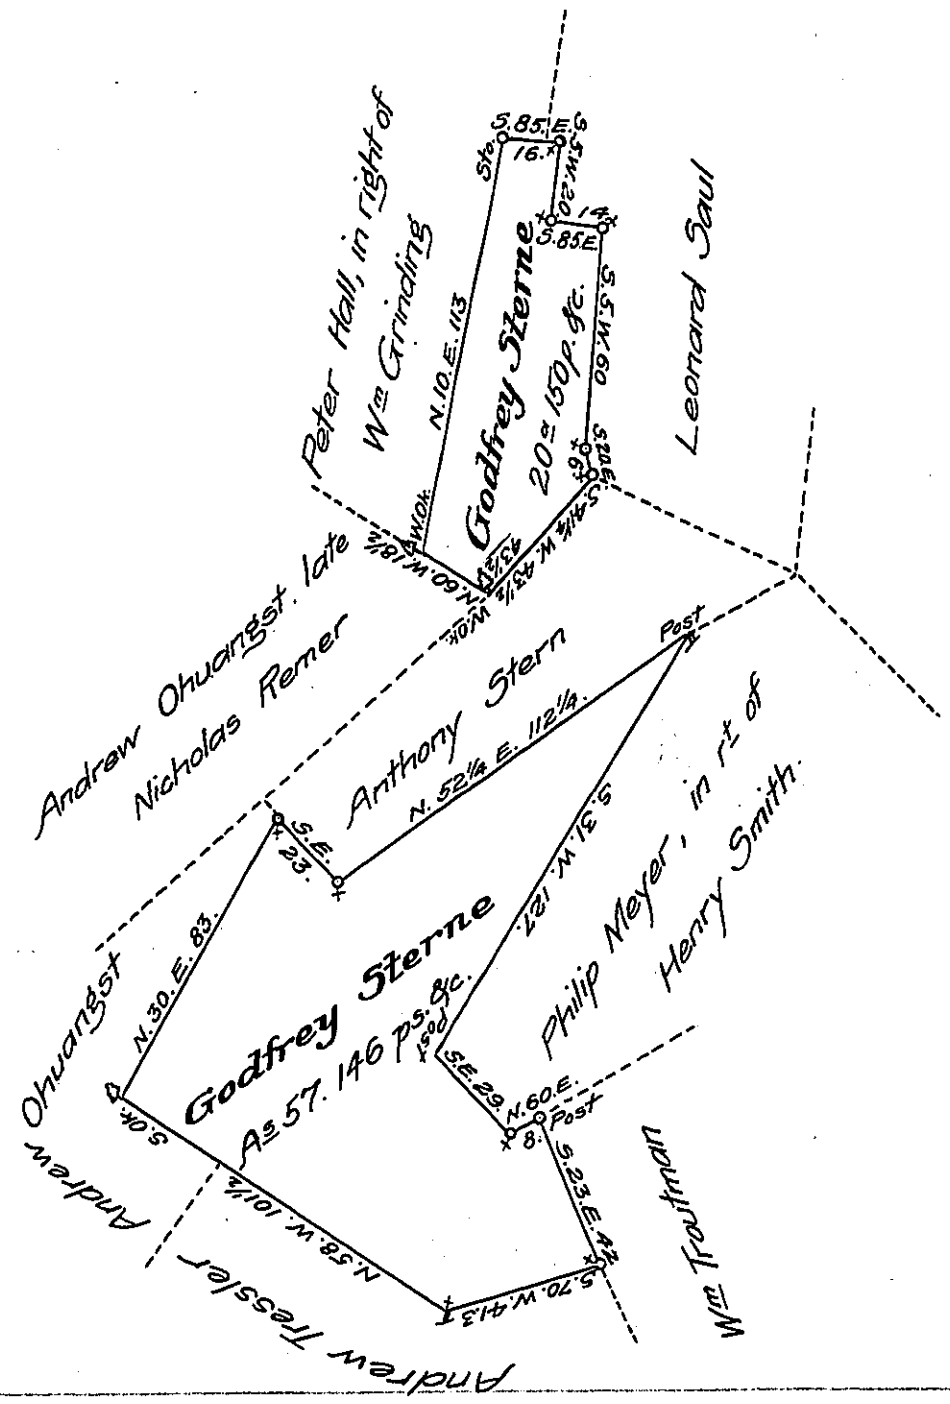

Situate in Greenwich township, Berks County Cont.s to wit, Fifty seven acres, one hundred and forty six perches, and twenty acres, one hundred and fifty perches, and allowance of 6 ~~p.~~ Ct. Surveyed in pursuance of an Application No 2524 dated the 22d day of April 1767. granted to Godfrey Sterne

Copied from Henry Vanderslice's draft.

September 29th 1828.

Gabriel Hiester, Esquire
Surveyor General

Matthias S. Richards D.S.

IN TESTIMONY that the above is a copy of the original remaining on file in the Department of Internal Affairs of Pennsylvania, made conformably to an Act of Assembly approved the 16th day of February, 1833, I have hereunto set my Hand and caused the Seal of said Department to be affixed at Harrisburg, this seventeenth *day of* July *1908.*

Henry Houck

Secretary of Internal Affairs.