FORM No 1.

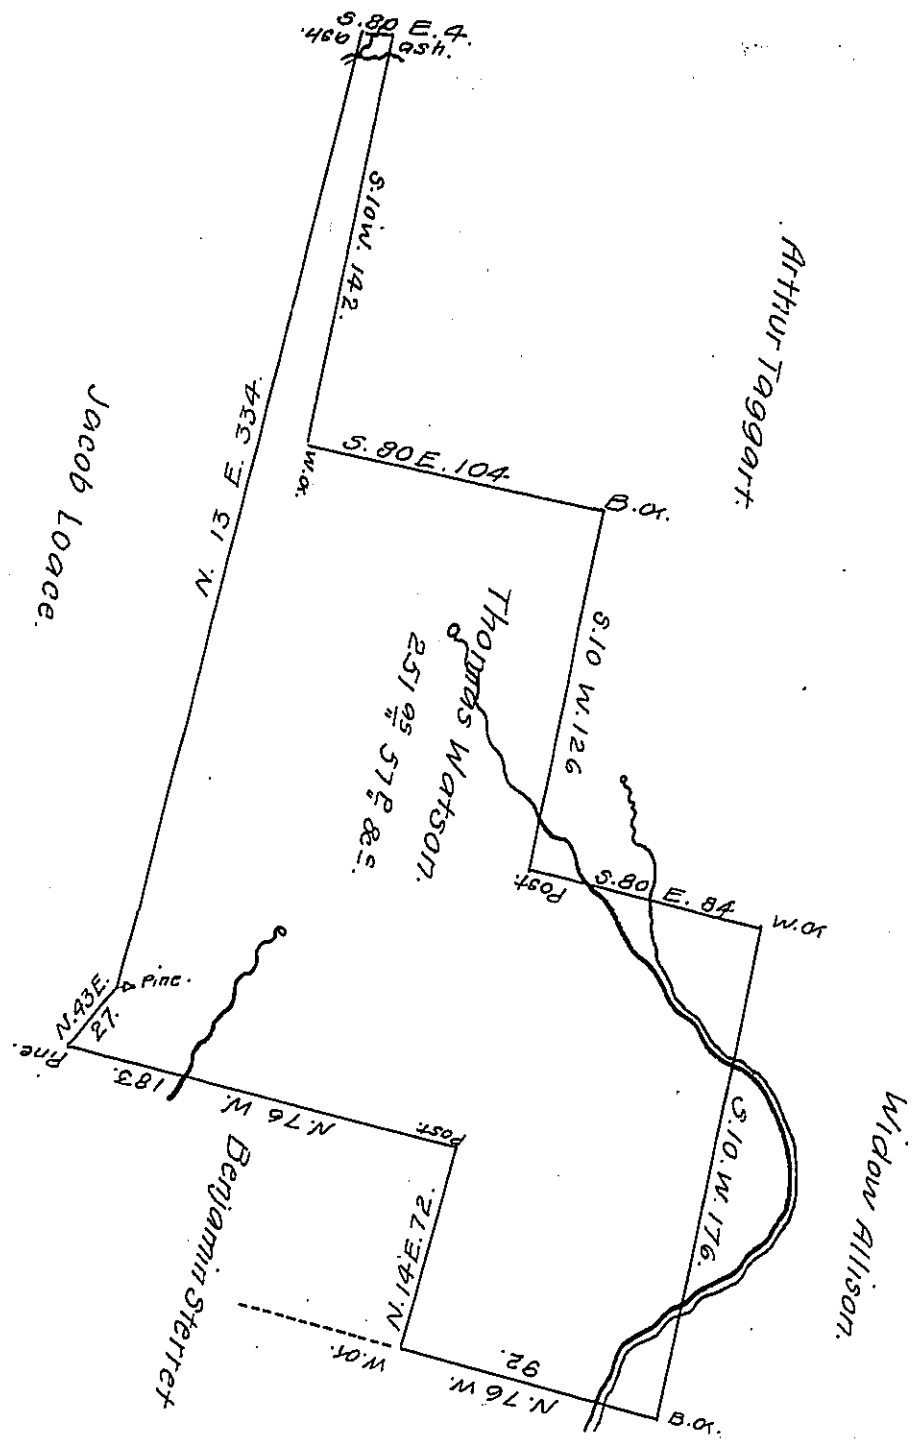

Situate in Turbut Township Northumberland County on Delaware run where Sd Watson once had an improvement, about 4 miles from the River Surveyed the 28th day of September 1835 by virtue of an application dated the 3rd day of April 1769 No 1753 granted to said Thomas Watson Containing two hundred & fifty one acres & fifty seven perches with the usual allowance of six Per Cent. &cc.

Note The same tract of land was surveyed the 26th day of July 1774 for Robert Taggart in pursuance of his warrant dated the 13th day of July 1774 and is owned and occupied by Ferren & Keffer in right of Said Robert Taggart.

To John Taylor Esqr,
Surveyor General.

James F. Murray,
Contr.

IN TESTIMONY that the above is a copy of the original remaining on file in the Department of Internal Affairs of Pennsylvania, made conformably to an Act of Assembly approved the 16th day of February, 1833, I have hereunto set my Hand and caused the Seal of said Department to be affixed at Harrisburg, this eleventh *day of* November, *1908.*

Henry Houck

Secretary of Internal Affairs.