FORM No 1.

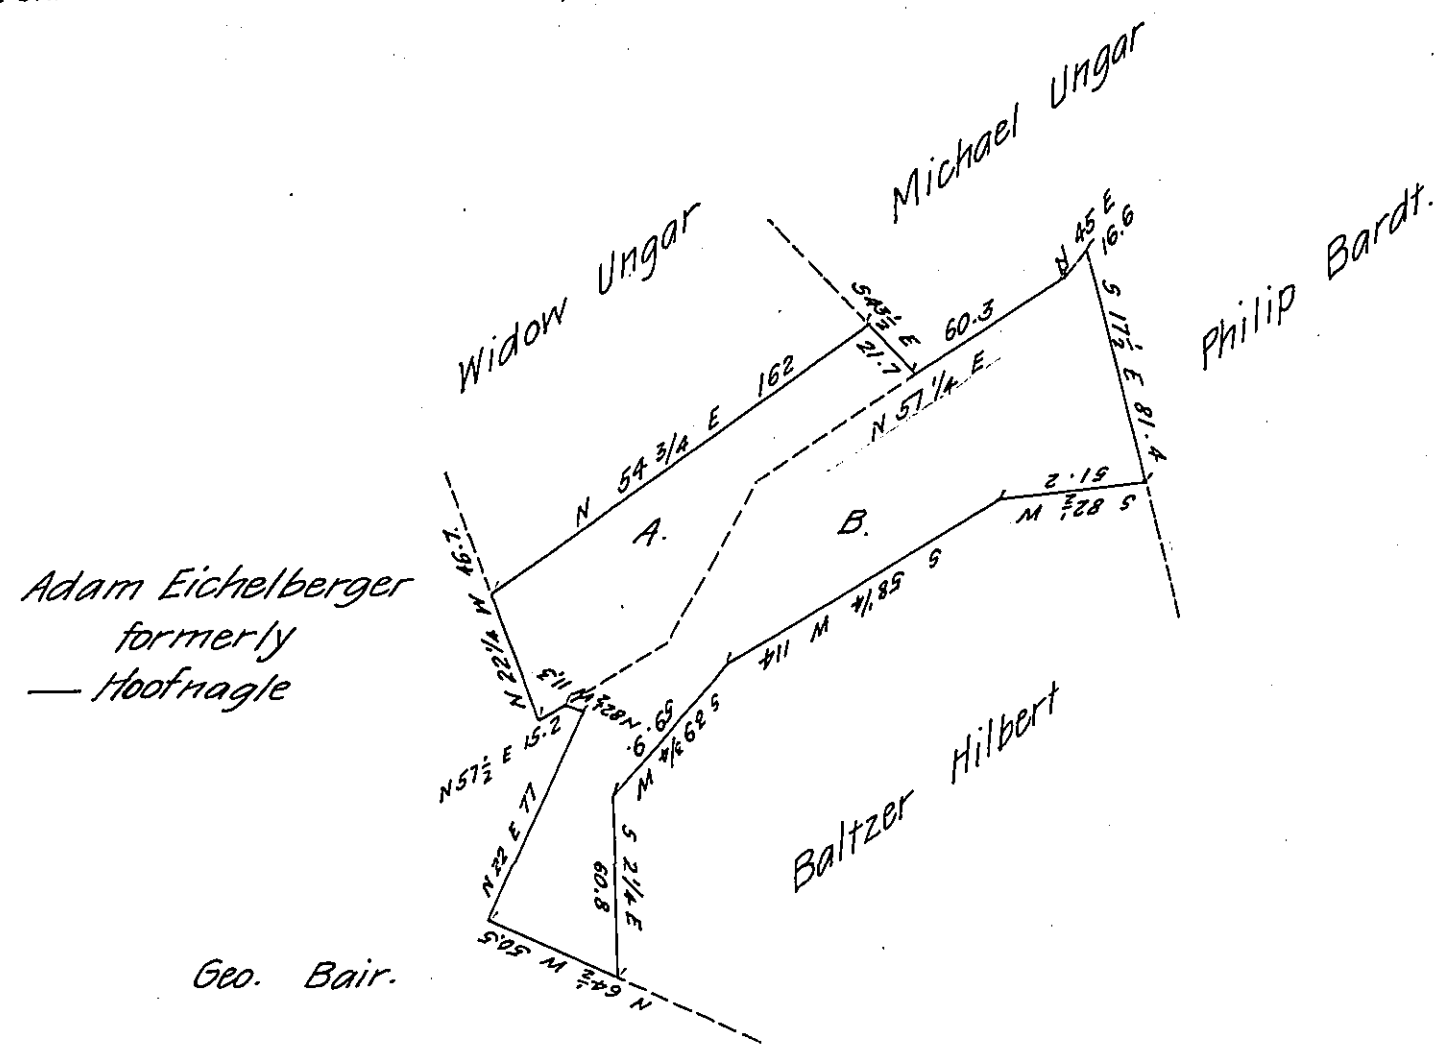

Warr.t 21st March 1771 to Abraham Weaver for 100 as

The part above marked A is an Interference of a Tract of 95 acres 1 perch & allowce Surveyed on Warrant to Peter Engle dated March 27th 1775 Situate in Germany Township Adams County now owned by Widow Ungar and others.

The part marked B is an Interference of a Tract of 77 acres 109 ps & allce Surveyed on Application No. 1563 dated October 17th 1766 - to Matthias Apple, situate in Germany Townp afsd Patented to Anthony and Rosennah Willett 13th June 1809 - Now owned by Geo & Henry Willett & Henry Ungar - Witness my hand November 14th 1837 Jno L. Gubernator —

IN TESTIMONY that the above is a copy of the original remaining on file in the Department of Internal Affairs of Pennsylvania, made conformably to an Act of Assembly approved the 16th day of February, 1833, I have hereunto set my Hand and caused the Seal of said Department to be affixed at Harrisburg, this seventeenth *day of* September *1908*

Henry Houck

Secretary of Internal Affairs.