FORM NO 1.

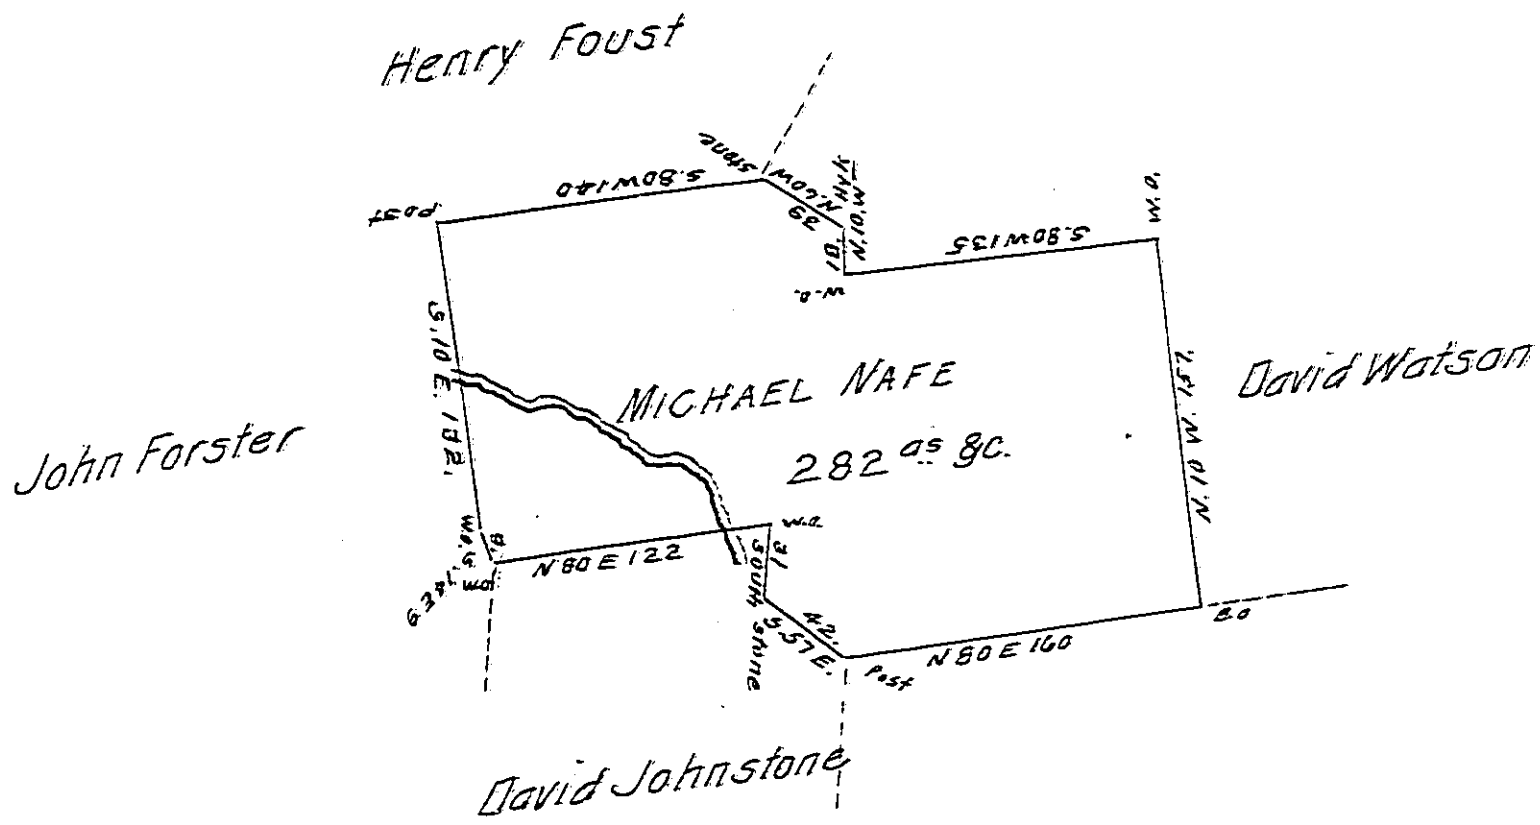

Situate in West Buffaloe township Union County (late Berks) Surveyed the 12th day of October 1833. By Virtue of an Order of Survey Granted to Michael Nafe dated the third day of April 1769 No. 230. Containing two hundred and Eighty two Acres with the Usual Allowance &c.

Note the Same tract of land was Surveyed for Christian Sherrack the 18th day of May 1770 in pursuance of his Order dated 3d day of April 1769 & Numbered 1895. And Now Owned by John Forster & Jacob Danner in right of the said Christian Sherrack.

To Jacob Spangler Esq. Surveyor General Pennd. } Jno. Hayes Con.

IN TESTIMONY that the above is a copy of the original remaining on file in the Department of Internal Affairs of Pennsylvania, made conformably to an Act of Assembly approved the 16th day of February, 1833, I have hereunto set my Hand and caused the Seal of said Department to be affixed at Harrisburg, this fifteenth day of September 1908

Henry Howell

Secretary of Internal Affairs.