FORM No 1.



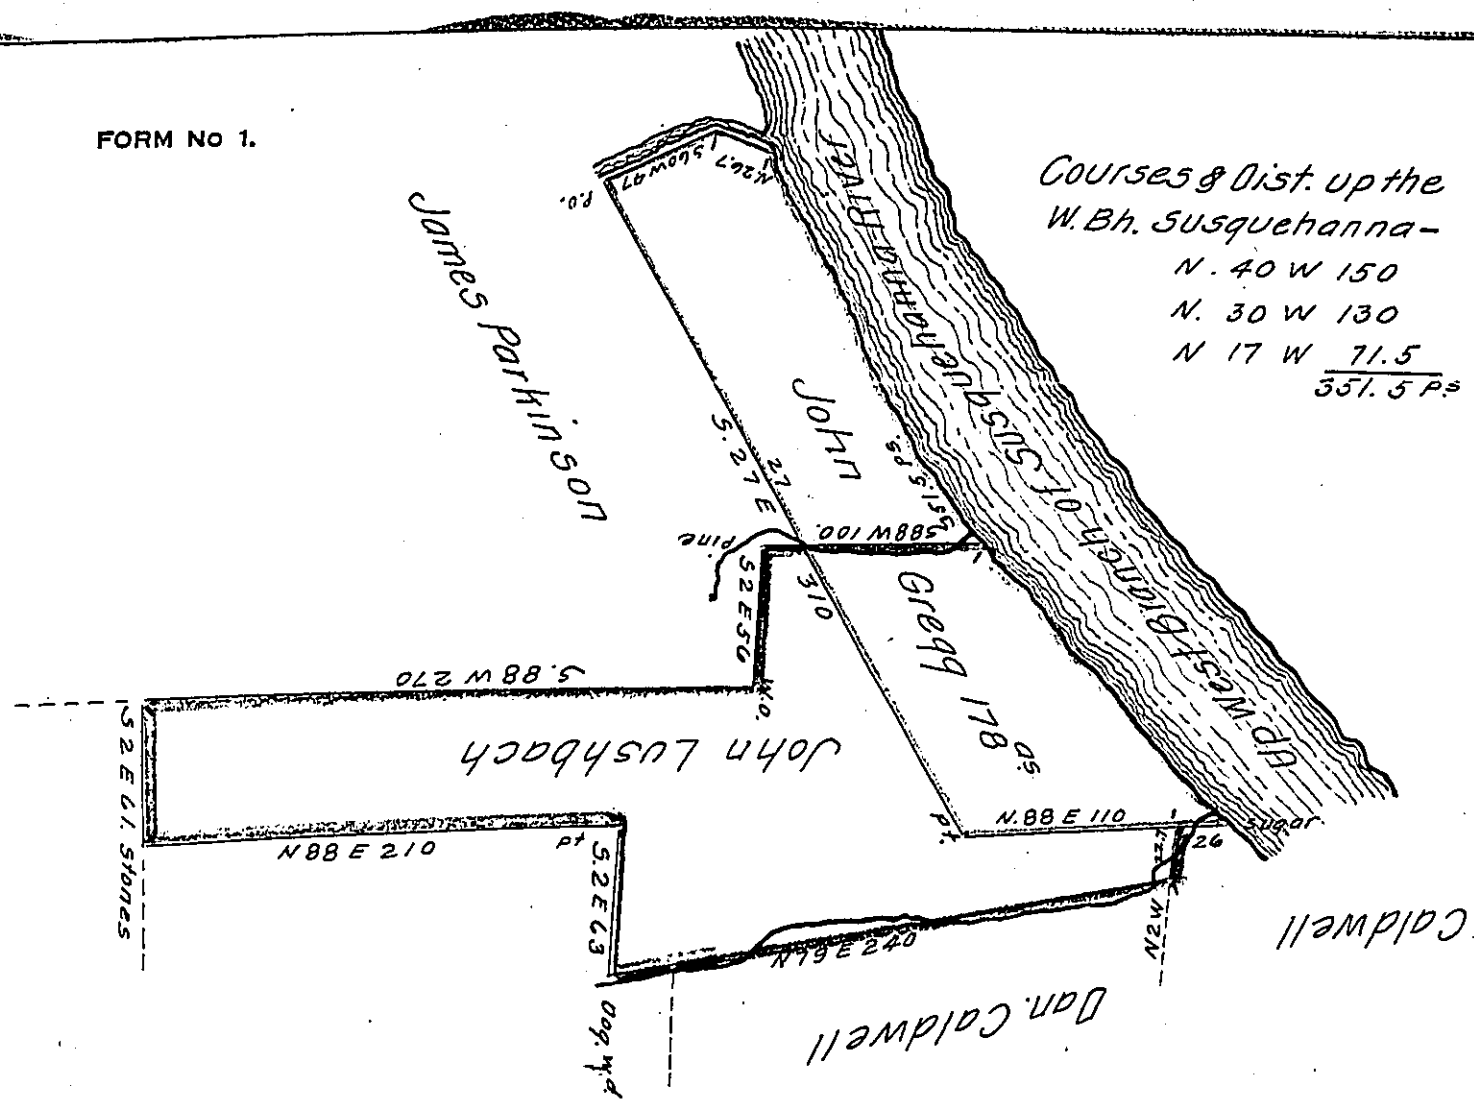


Situate in White Deer township Union (late Berks) County. Surveyed the 5th day of September 1833. by Virtue of an Order of Survey granted to John Gregg dated the 3d day of April 1769. No 723. Containing one hundred and Seventy eight Acres with the Usual Allowance &c.

Note. The same Survey (designated by the Red lines) was Surveyed the – day of – 1769 for Robert Iredell in pursuance of his Order of Survey dated the 3d day of April 1769. No 1733. – And further Samuel Dale had a Survey made the 18th day of March 1793 in pursuance of his Warrant dated the 5th day of October 1792 which Survey interferes with John Greggs Survey about Sixty four Acres. which Sixty four Acres is owned & Occupied by John Lushbach in right of the said Samuel Dale. – And the Residue is owned & occupied by Dan. Caldwell Esq. in right of Robert Iredell.

To Jacob Spangler Esqr.
Surveyor General Penna

Wr. Jno Hayes, Con.

Robt Iredell. not Patd

*IN TESTIMONY that the above is a copy of the original remaining on file in the Department of Internal Affairs of Pennsylvania, made conformably to an Act of Assembly approved the 16th day of February, 1833, I have hereunto set my Hand and caused the Seal of said Department to be affixed at Harrisburg, this* nineteenth *day of* October *1908.*

Henry Houck

*Secretary of Internal Affairs.*