FORM No 1.

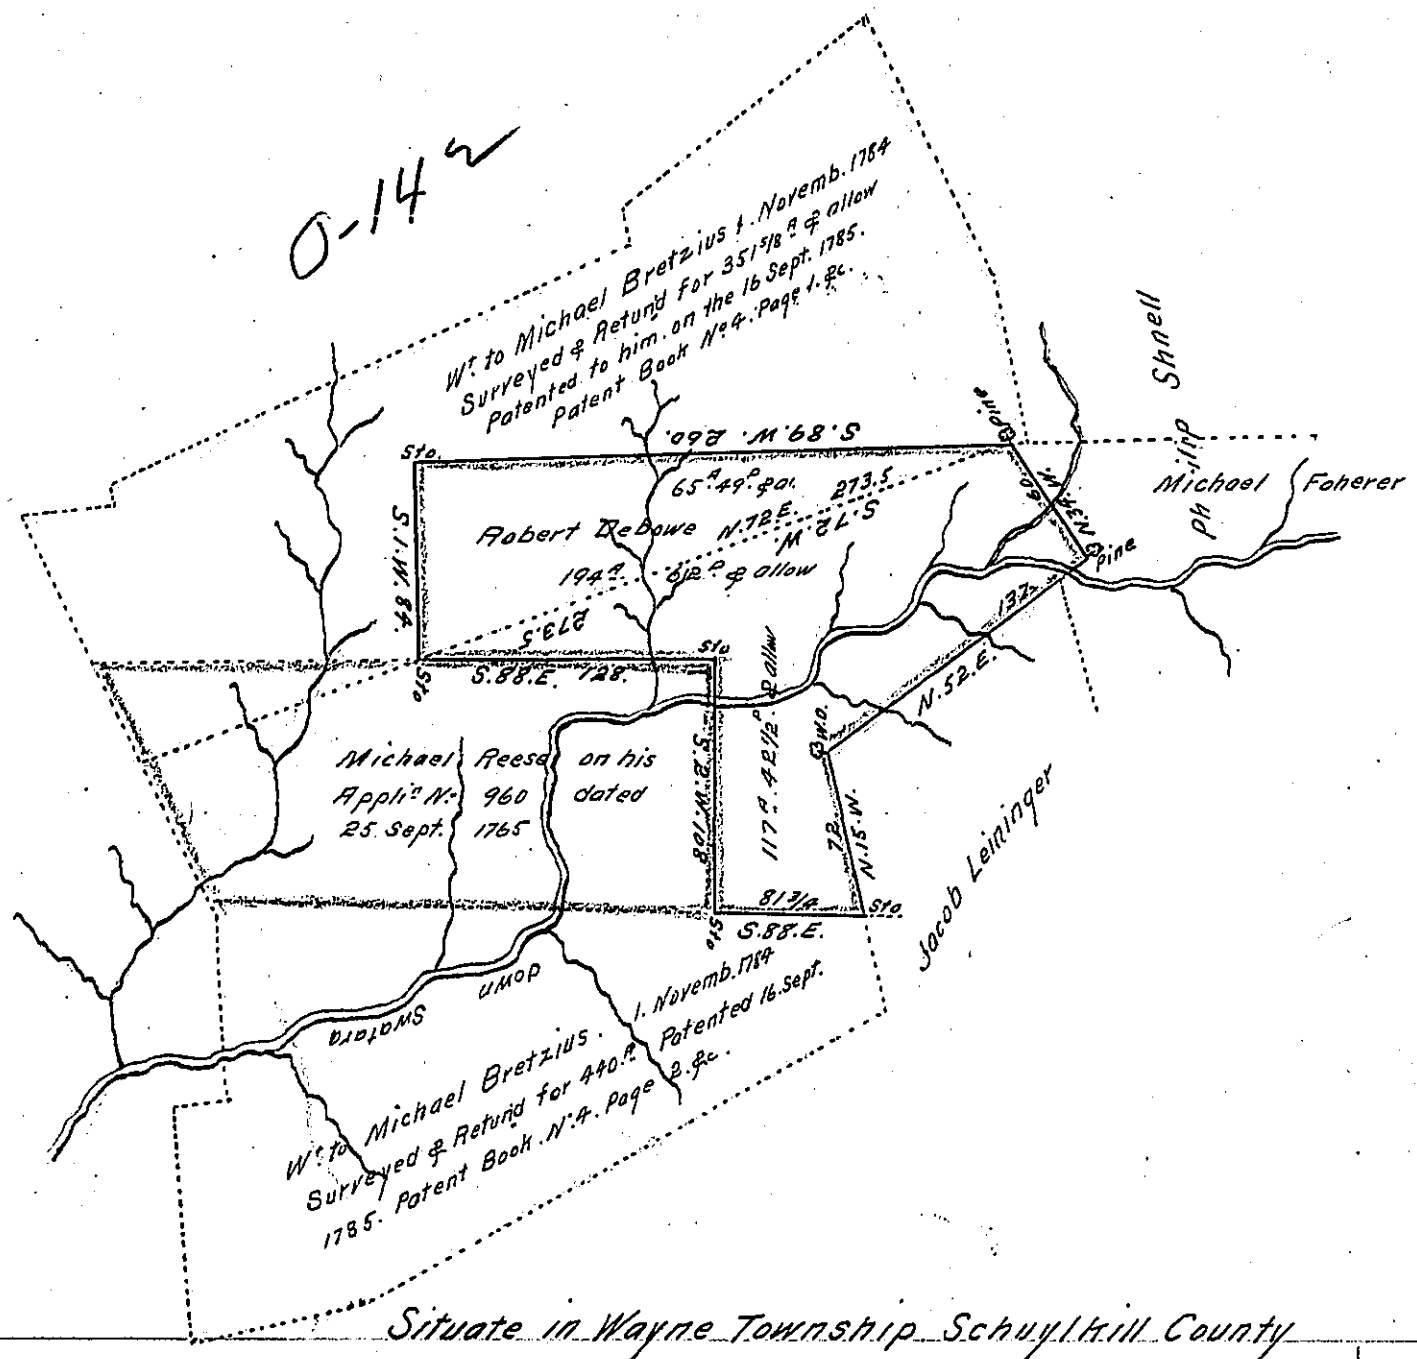

Situate in Wayne Township Schuylkill County

Containing 194 A. 62 P. & allowance of Six per Cent for Roads &c Surveyed on the 20 April AD 1829 by virtue of an Application No 4110 dated the 11th day of August AD 1869 entered by Robert Debowe By

To the Honble the Board GEO RAHN

of Property of Penny.^a

Actual Surv. — The Northern tract included within the yellow line represents

Present Owners — the tract of 351 5/8 A. & allowance Survyed unto Michael Bretzius

Michael Bretzius — on the 4 April 1785 on a Wt to him dated the 1 November 1784. - The

John Fidler & — Southern tract included within the yellow lines is the same which

Michael Struphoar — was survyed on the 5 April 1785 for 440 A. & all on a Warrant to

— him dated the 1st November AD 1784. the improvement on the above tract

— are only som cleared lands recently began. the line of the Reese tract

M. Bretzius Pat — was made in 1768. the Robert Debowe Surv was made in 1770 or 1771.

— the improvt is only of Recnt date.

IN TESTIMONY that the above is a copy of the original remaining on file in the Department of Internal Affairs of Pennsylvania, made conformably to an Act of Assembly approved the 16th day of February, 1833, I have hereunto set my Hand and caused the Seal of said Department to be affixed at Harrisburg, this Nineteenth day of August 1908

Henry Houck

Secretary of Internal Affairs.