FORM No 1.

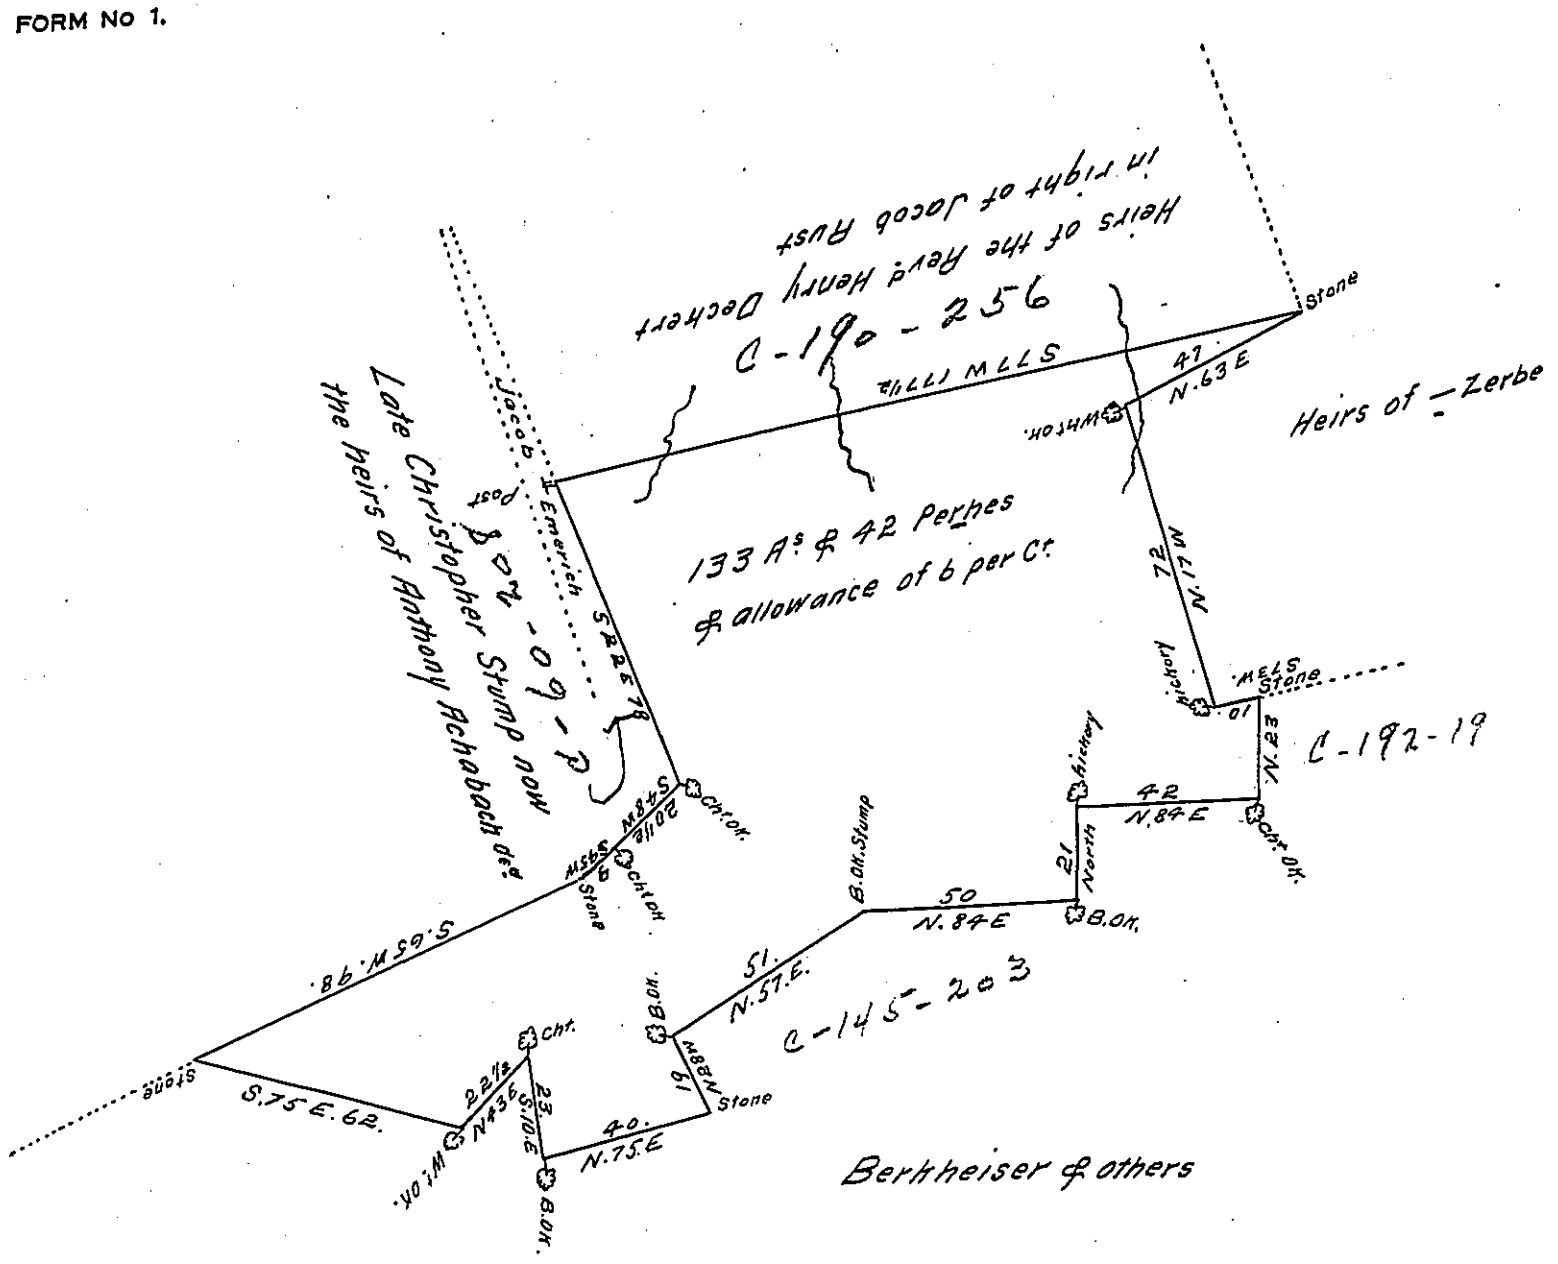

Situate in Manheim Township Schuylkill County & surveyed on the 22nd day of August A.D. 1814 unto the heirs of the Revd Henry Deckert dec'd in pursuance of an application No. 4123 dated August 23rd A.D. 1769 entered in the name of John Zerbe by

Richard T. Leech Esqr. Surveyor General } James McFarland D.S.

N B I have blocked a number of marked trees in several of the lines of the above described tract & found them all agreeing in date Viz 39 years ago.

James McFarland D.S.

IN TESTIMONY that the above is a copy of the original remaining on file in the Department of Internal Affairs of Pennsylvania, made conformably to an Act of Assembly approved the 16th day of February, 1833, I have hereunto set my Hand and caused the Seal of said Department to be affixed at Harrisburg, this Nineteenth day of August 1908

Henry Houck

Secretary of Internal Affairs.