FORM No. 1.

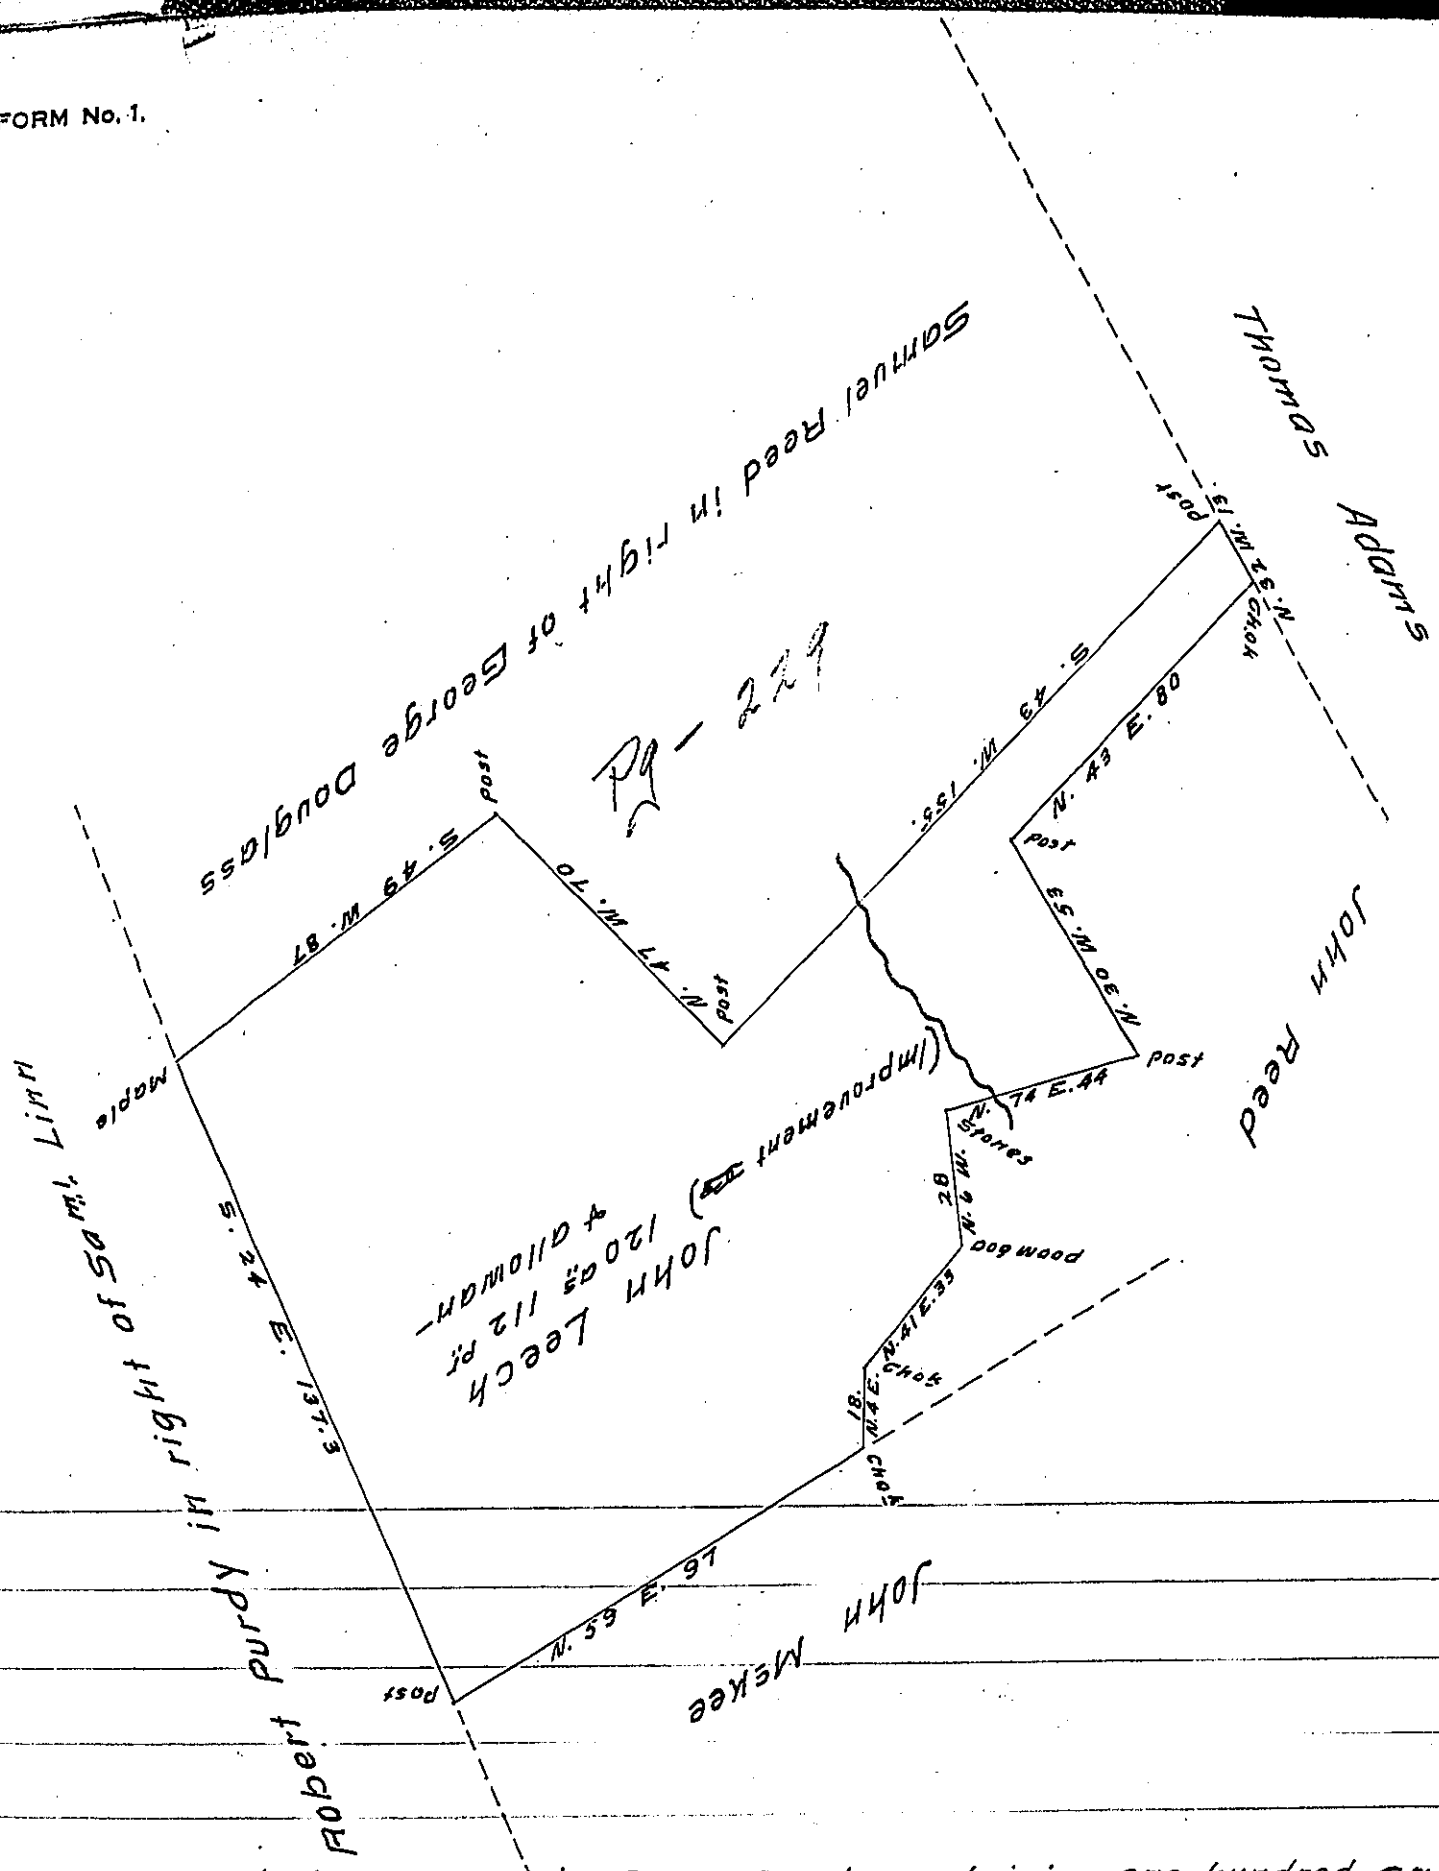

Situate in Tyboine township Perry County containing one hundred and twenty acres 112 pr & allowance of six per cent for roads &c. Resurveyed April 24th 1828 in pursuance of an order granted John Leech for 50 as dated December 31st 1767 No 4671.

Note. The above tract was surveyed to Samuel Reed in pursuance of a warrant granted said Reed (who is the present owner) dated January 23d 1797 for 150 a

The part marked thus (Improvement) is where the improvement was made by John Leech

Gabriel Hiester, Esq. S.G. Wm Wilson, D.S.

IN TESTIMONY that the above is a copy of the original remaining on file in the Department of Internal Affairs of Pennsylvania, made conformably to an Act of Assembly approved the 16th day of February, 1833, I have hereunto set my Hand and caused the Seal of said Department to be affixed at Harrisburg, this tenth day of March 1909

Henry Houck

Secretary of Internal Affairs.