FORM NO 1.

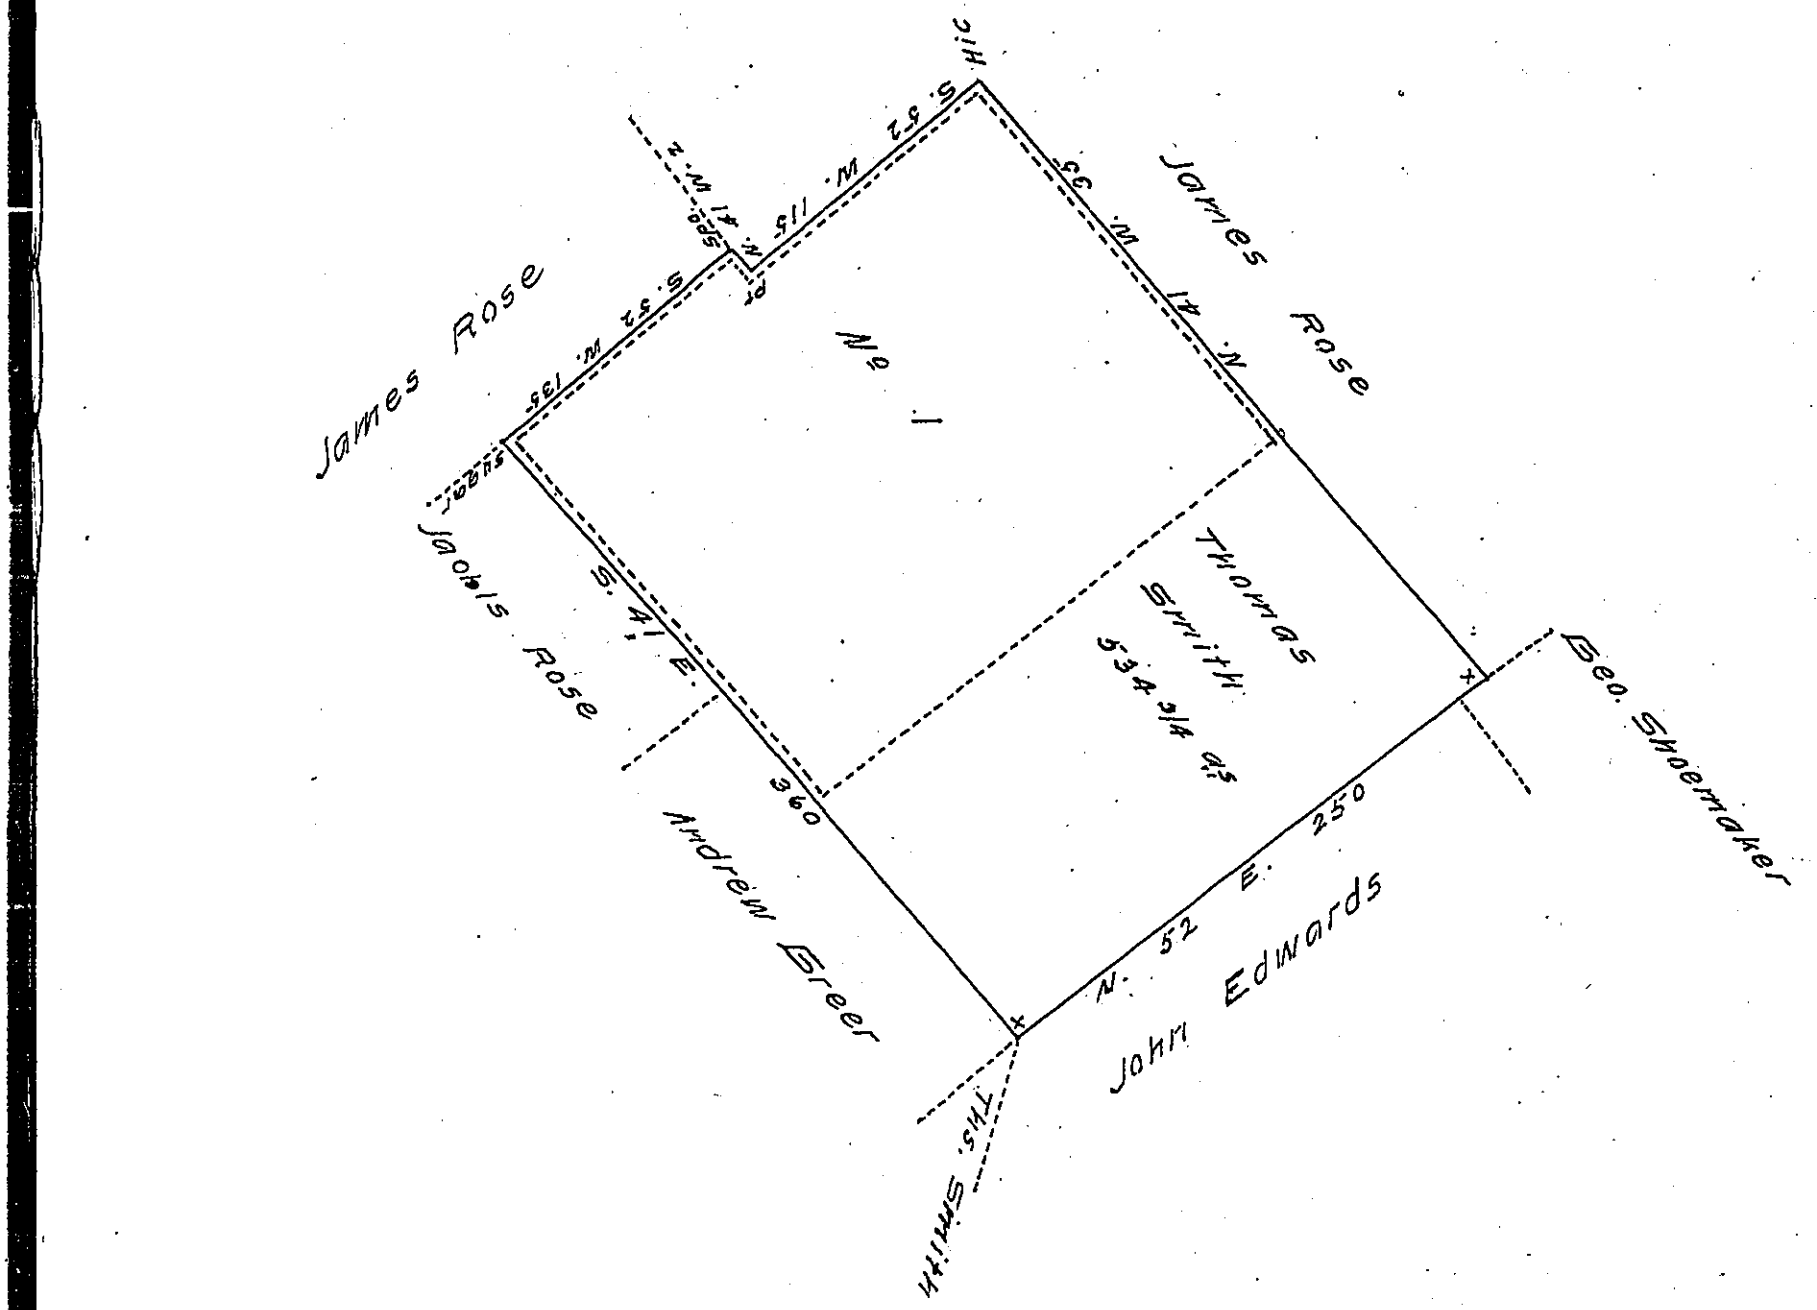

A draft of a tract of land situate on the waters of Obl South branch of Dunings Creek in Obl Clair township Bedford County containing five hundred & thirty four & three quarth acres & allowance of six per cent Obl roads Obl surveyed for Thomas Snoblith in pursuance of a warrant dated the 3rd day of June 1763. No 1 represented by the dotted lines is a draft of a tract Obl land surveyed for George Hancock on a settlement of twelve years standing, the survey interferes three hundred & thirty four & three fourth acres with the Thomas Smith tract George Hancock, conveyed to John Acoble & Amos Edwards, the present owners.

To Gabriel Hiester, Esqr. S.G. James OConnor, D.S.

IN TESTIMONY that the above is a copy of the original remaining on file in the Department of Internal Affairs of Pennsylvania, made conformably to an Act of Assembly approved the 16th day of February, 1833, I have hereunto set my Hand and caused the Seal of said Department to be affixed at Harrisburg, this twentieth day of August 1908

Henry Houck

Secretary of Internal Affairs.