FORM No 1.

See C 20-144

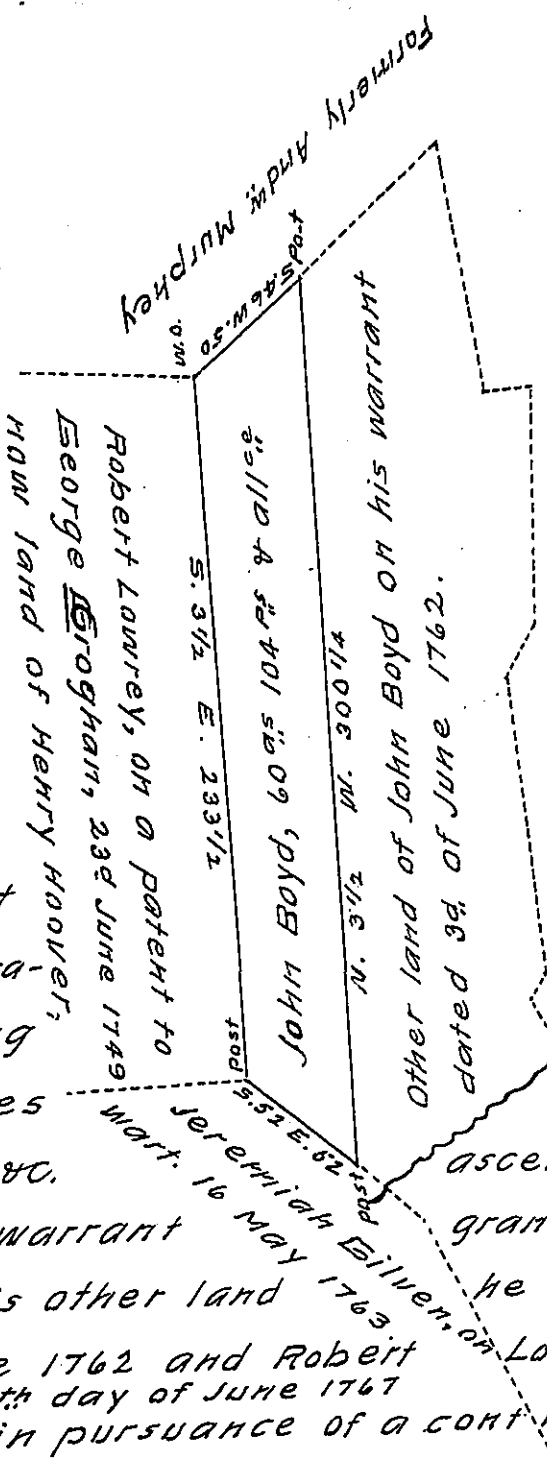

Draught of a tract of land situate in Lett-
erkenny township Fra-nklin County (Formerly
Cumberland) containing sixty acres one hund-
red and four perches and allowance of six
per cent for roads &c. ascertained in office and
now returned on a warrant granted to John Boyd, for
60 acres "joining his other land he claims under warrant
of the third" of June 1762 and Robert Lowrey's land in Letterke-
bearing date the 9th day of June 1767
nny township" ^ And in pursuance of a contract with the Board of
property for carrying into effect the several Acts of Assembly
relating to unpatented lands under proprietary rights &c &c

To Jacob Spangler, Esqr } Wm S. Davis } Contractors
Surveyor General } 24 Augt 1829. William Hamilton }

Report. The above described tract is included within the lines
of a larger tract of 209a 36Ps surveyed the 10 December, 1785
on a warrant granted to John Boyd, dated 3d of June 1762. Patd
Note - As the above warrant of 1767 was intented to cover land
joining land claimed on the warrant of 1762 & Robert Lowrey;
and as the warrant of 1762 dont appear to have been exe-
cuted until after the coming of the 2d wart ^ this accounts in some
measure for the 2d warrant being left out and the land for
which the 2nd warrant was intented being appropriated to the first
warrant. The above land owned and occupied by Henry Hoover, and
Robert Davis,

IN TESTIMONY that the above is a copy of the original remaining on file in the Department of Internal Affairs of Pennsylvania, made conformably to an Act of Assembly approved the 16th day of February, 1833, I have hereunto set my Hand and caused the Seal of said Department to be affixed at Harrisburg, this sixteenth day of September 1908

Henry Houck

Secretary of Internal Affairs.